F.A.I. RTE.	SECTION	COUNTY	TOTAL SHEETS	SHEET NO.
90/94	*	COOK	247	62
STA. 3434+00		TO STA. 3458+00		
FED. ROAD DIST. NO. 1	ILLINOIS	FED. AID PROJECT		

60A63 * (1919.15, 2021-922 PT1 & PT2) R-2

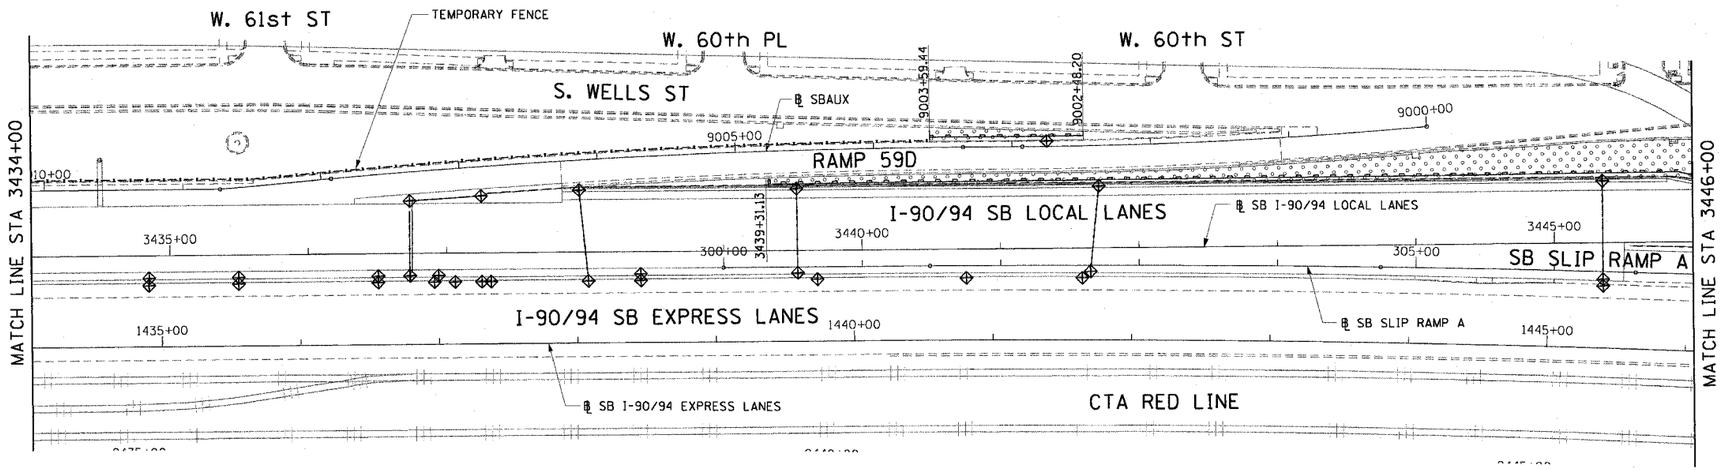

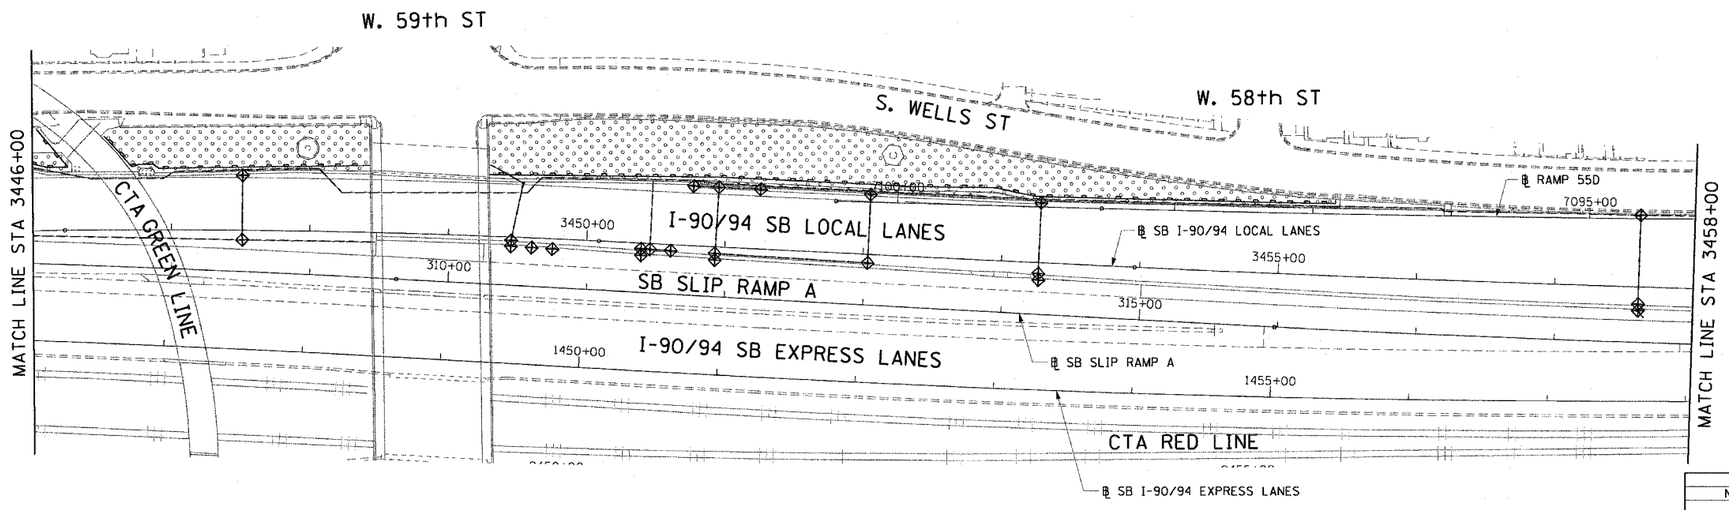

LEGEND:

- INLET FILTER
- SEDIMENT CONTROL, SILT FENCE
- TEMPORARY DITCH CHECKS
- TEMPORARY EROSION CONTROL SEEDING

NOTE:

1. SEDIMENT CONTROL, SILT FENCE SHALL BE PLACED A DISTANCE OF 3 FEET BEHIND THE BACK OF CURB OR TOP OF BARRIER.

0 50' 100'

ERO-02

CTE | AECOM

REVISIONS NAME	DATE

ILLINOIS DEPARTMENT OF TRANSPORTATION
F.A.I. 90/94 (DAN RYAN EXPRESSWAY)
63RD STREET TO GARFIELD BLVD (SB LOCAL LANES)

EROSION CONTROL PLAN

SCALE: 1"=50' DRAWN BY: MDD
DATE: June 9, 2006 CHECKED BY: MS

6/5/2006 10:02:59 PM

p:\c40465\civil\18-cnfrs 18 & 19\shtcnfr 19\erosion control\ec90022a.sht