ORIGINAL SURVEY		BY	DATE
NOTE BOOK NO.	SURVEYED		
	PLOTTED		
	TEMPLATE		
	AREAS		
	AREAS CHECKED		

FINAL SURVEY		BY	DATE
NOTE BOOK NO.	SURVEYED		
	PLOTTED		
	TEMPLATE		
	AREAS		
	AREAS CHECKED		

CTE | AECOM

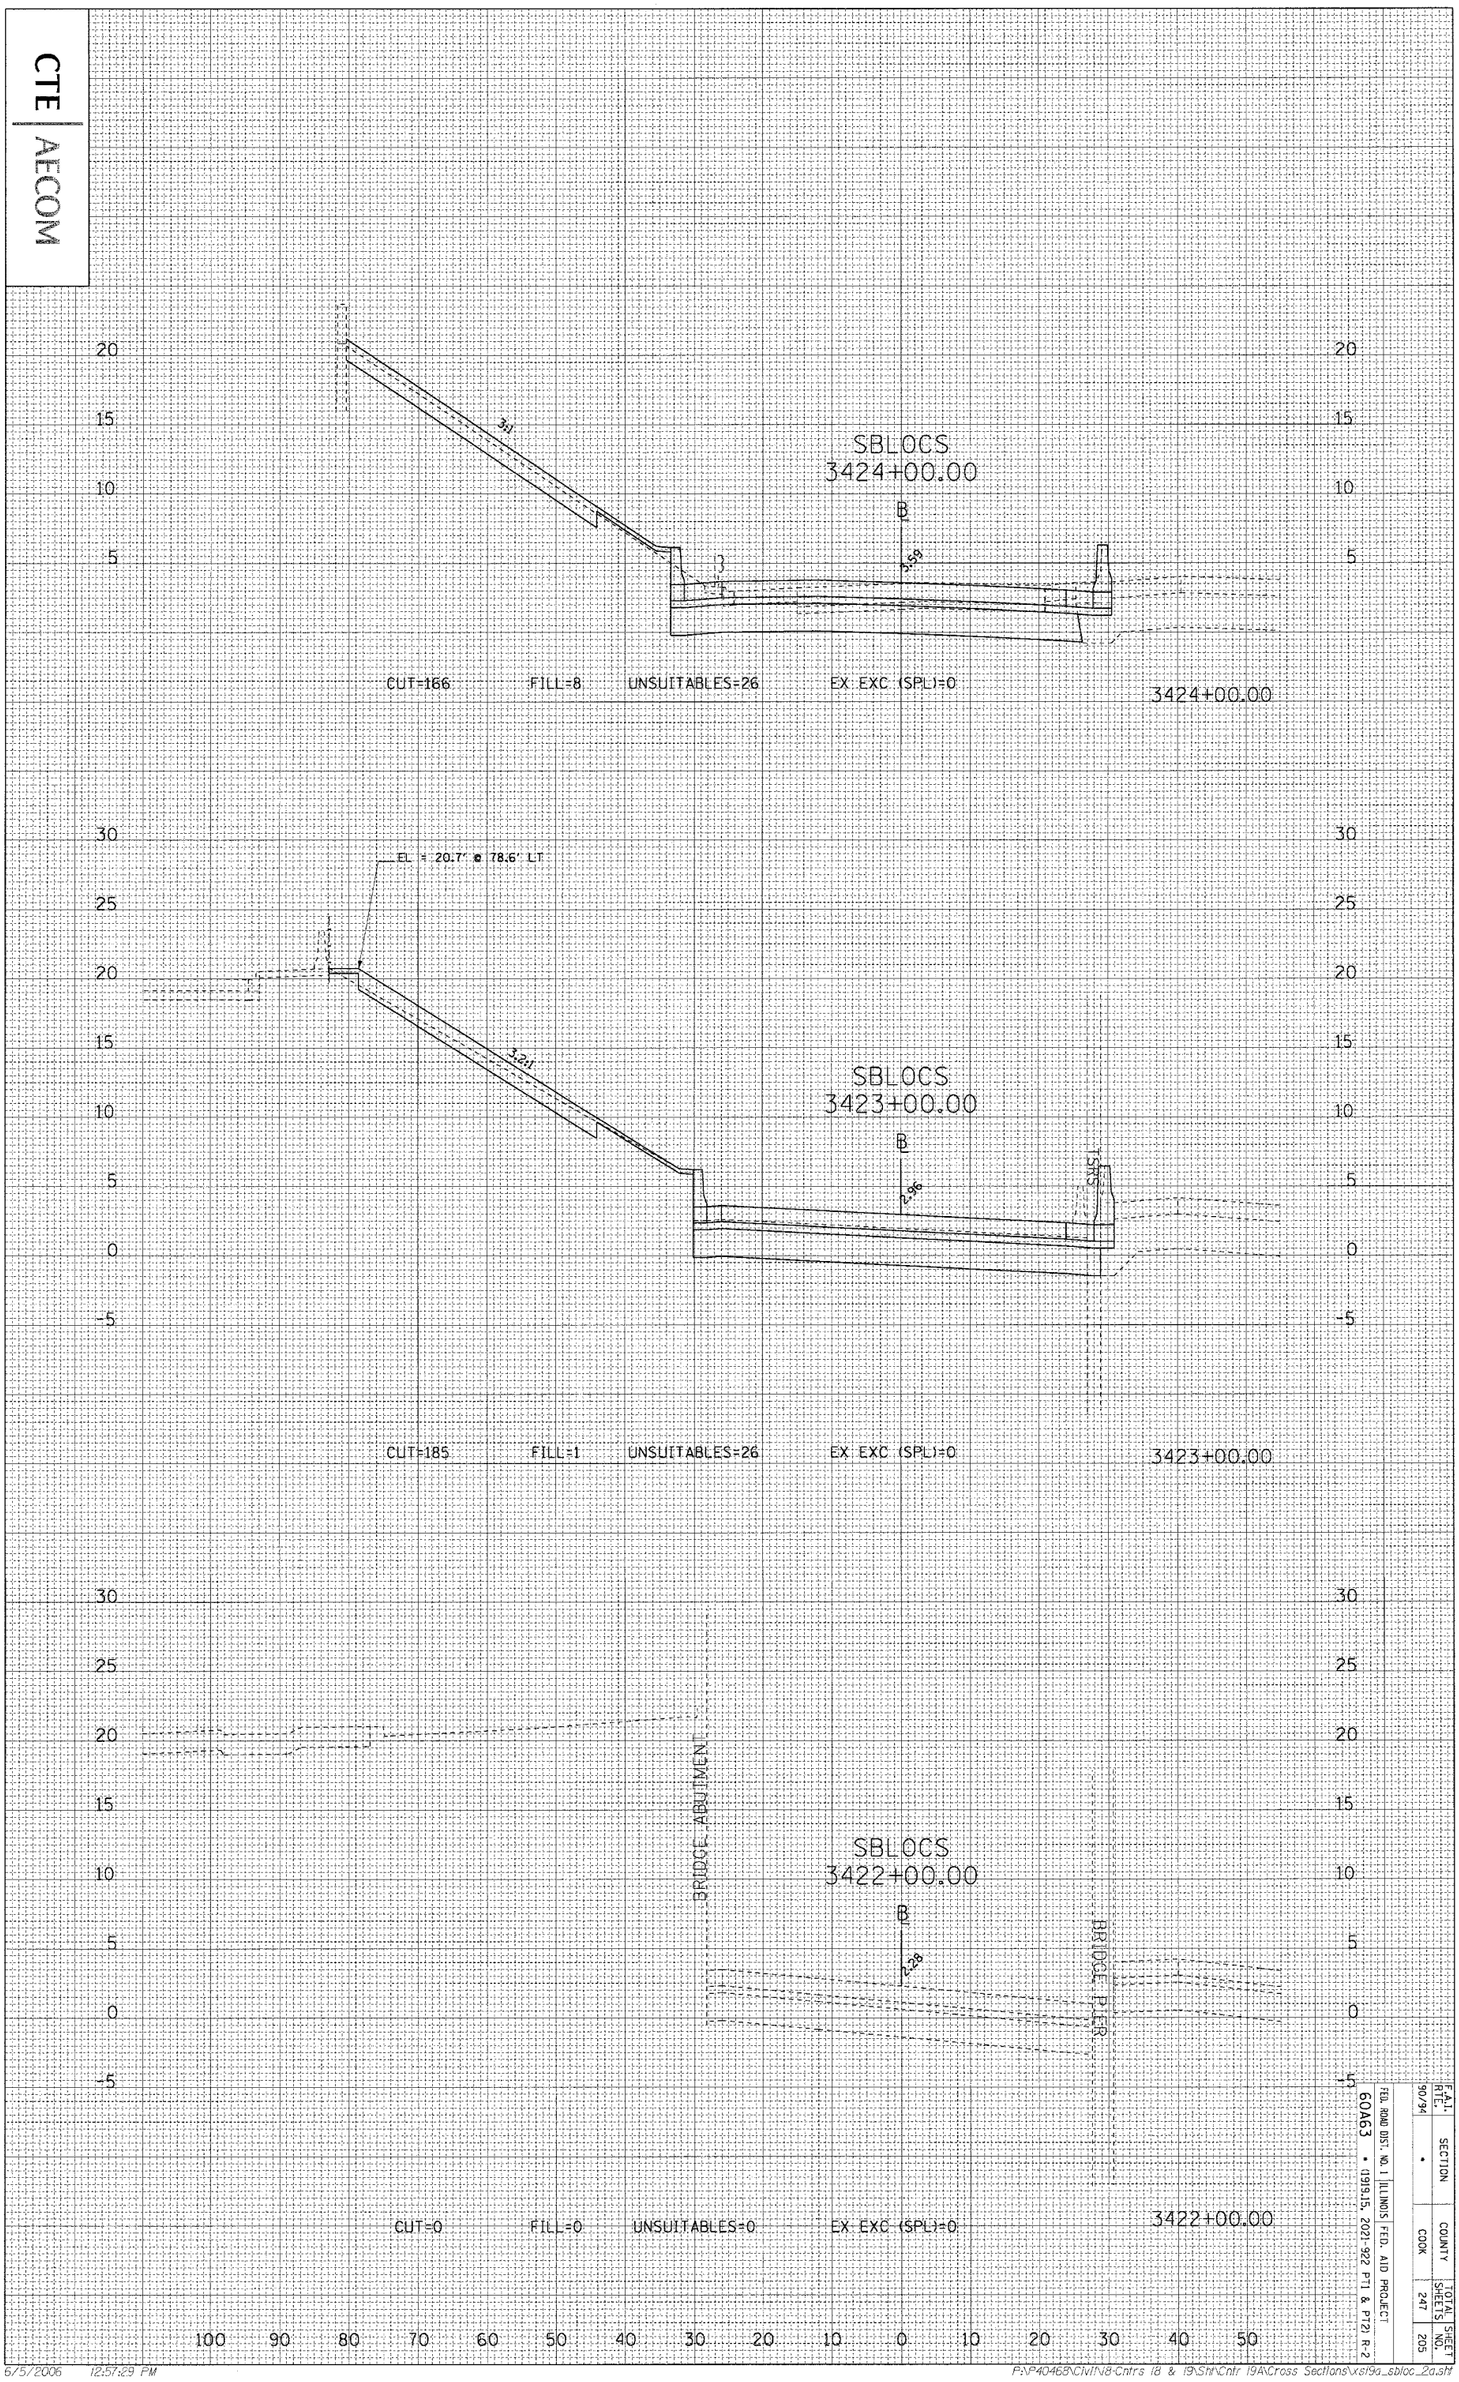

F.A.I. RTE.	SECTION	COUNTY	TOTAL SHEETS	SHEET NO.
90/94	•	COOK	247	205

FED. ROAD DIST. NO. 1 ILLINOIS FED. AID PROJECT
60A63 • (1919.15, 2021-922 PT1 & PT2) R-2

SB DAN RYAN LOCAL LANES - 63RD STREET TO GARFIELD BLVD

6/5/2006 12:57:29 PM

P:\P40468\Civil\18-Cntrs 18 & 19\Sht\Cntr 19A\Cross Sections\xs19a_sbloc_2a.sht