ORIGINAL SURVEY		BY	DATE
NOTE BOOK	SURVEYED		
	PLOTTED		
	TEMPLATE		
	AREAS		
NO.	AREAS CHECKED		

FINAL SURVEY		BY	DATE
NOTE BOOK	SURVEYED		
	PLOTTED		
	TEMPLATE		
	AREAS		
NO.	AREAS CHECKED		

BOWMAN, BARRETT & ASSOCIATES INC.
CONSULTING ENGINEERS
Chicago, Illinois
312.228.0100
www.bbandainc.com

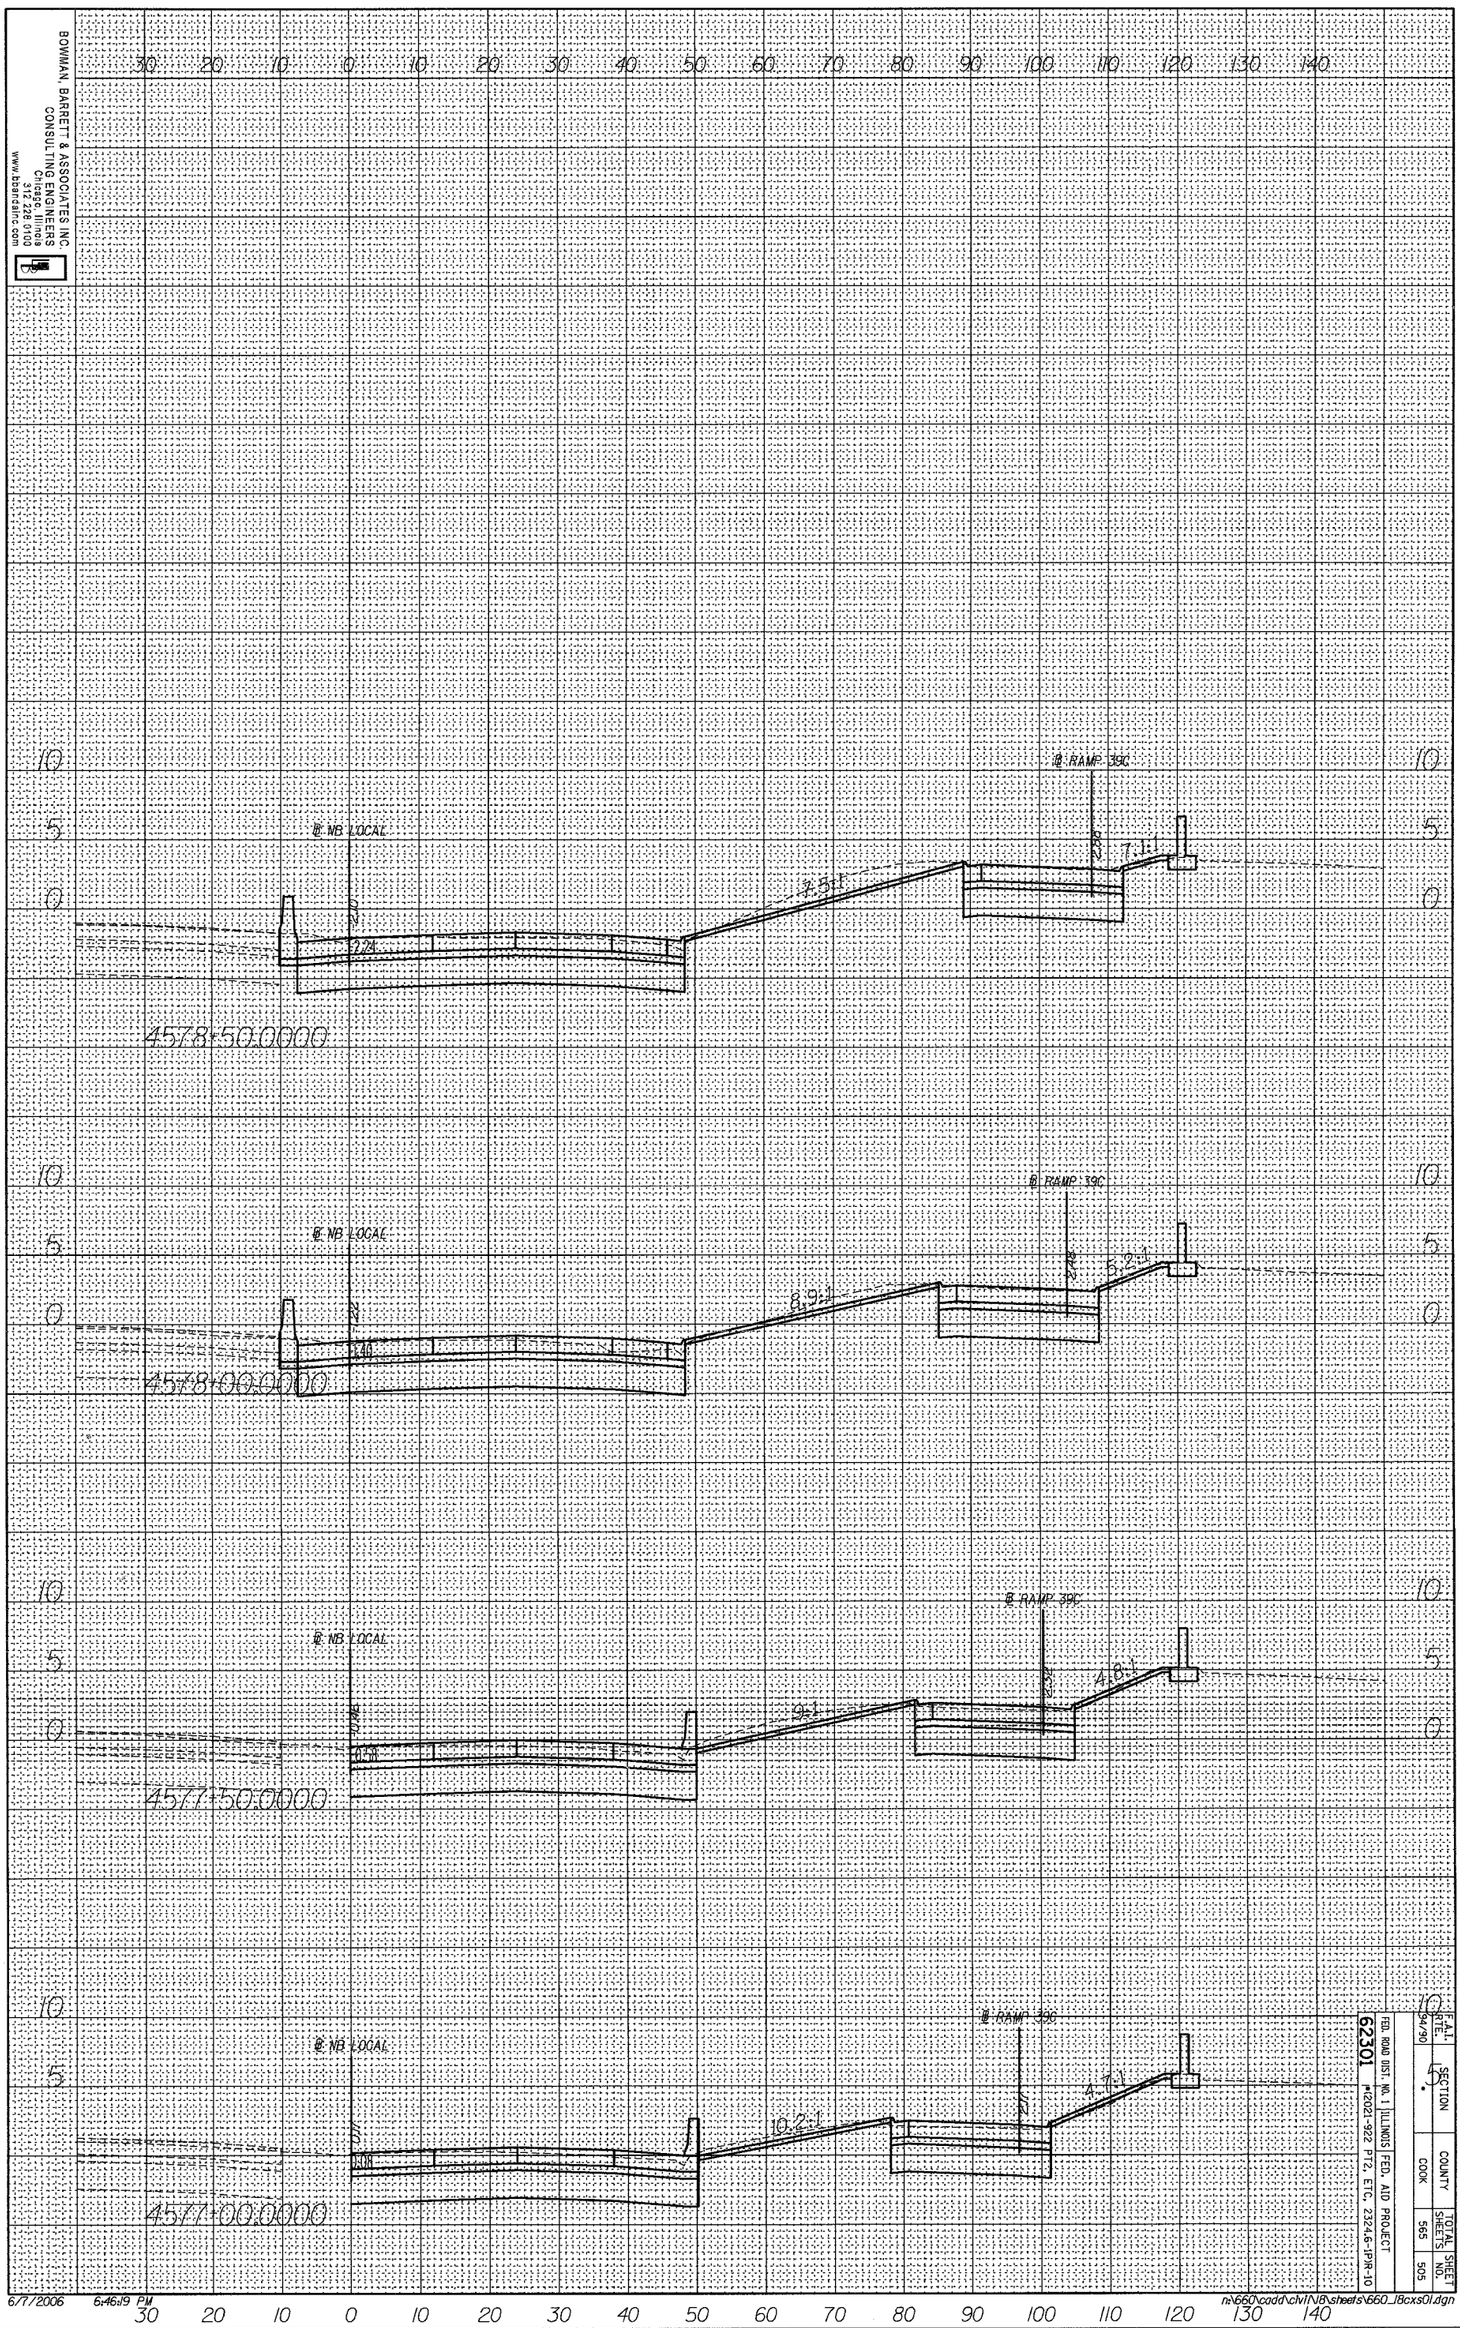

F.A.I. RTE.	SECTION	COUNTY	TOTAL SHEETS	SHEET NO.
94/90	5	COOK	565	505

FED. ROAD DIST. NO. 1 ILLINOIS FED. AID PROJECT
62301 #2021-922 PT2, ETC, 2324.6-1PIR-10

6/7/2006 6:46:19 PM n:\660\cadd\civil\18\sheets\660_18cxs01.dgn