F.A.I. RTE.	SECTION	COUNTY	TOTAL SHEETS	SHEET NO.
94/90	*	COOK	588	537

FED. ROAD DIST. NO. 1 | ILLINOIS | FED. AID PROJECT

62303 *(1818, ETC, 2324.6-1P)R-11

K:\660\acad\civil\SHEETS\660_I90X90.dgn

FINAL SURVEY	SURVEYED	BY	DATE
NOTE BOOK	PLOTTED		
	TEMPLATE		
	AREAS		
NO.	AREAS CHECKED		

ORIGINAL SURVEY	SURVEYED	BY	DATE
NOTE BOOK	PLOTTED		
	TEMPLATE		
	AREAS		
NO.	AREAS CHECKED		

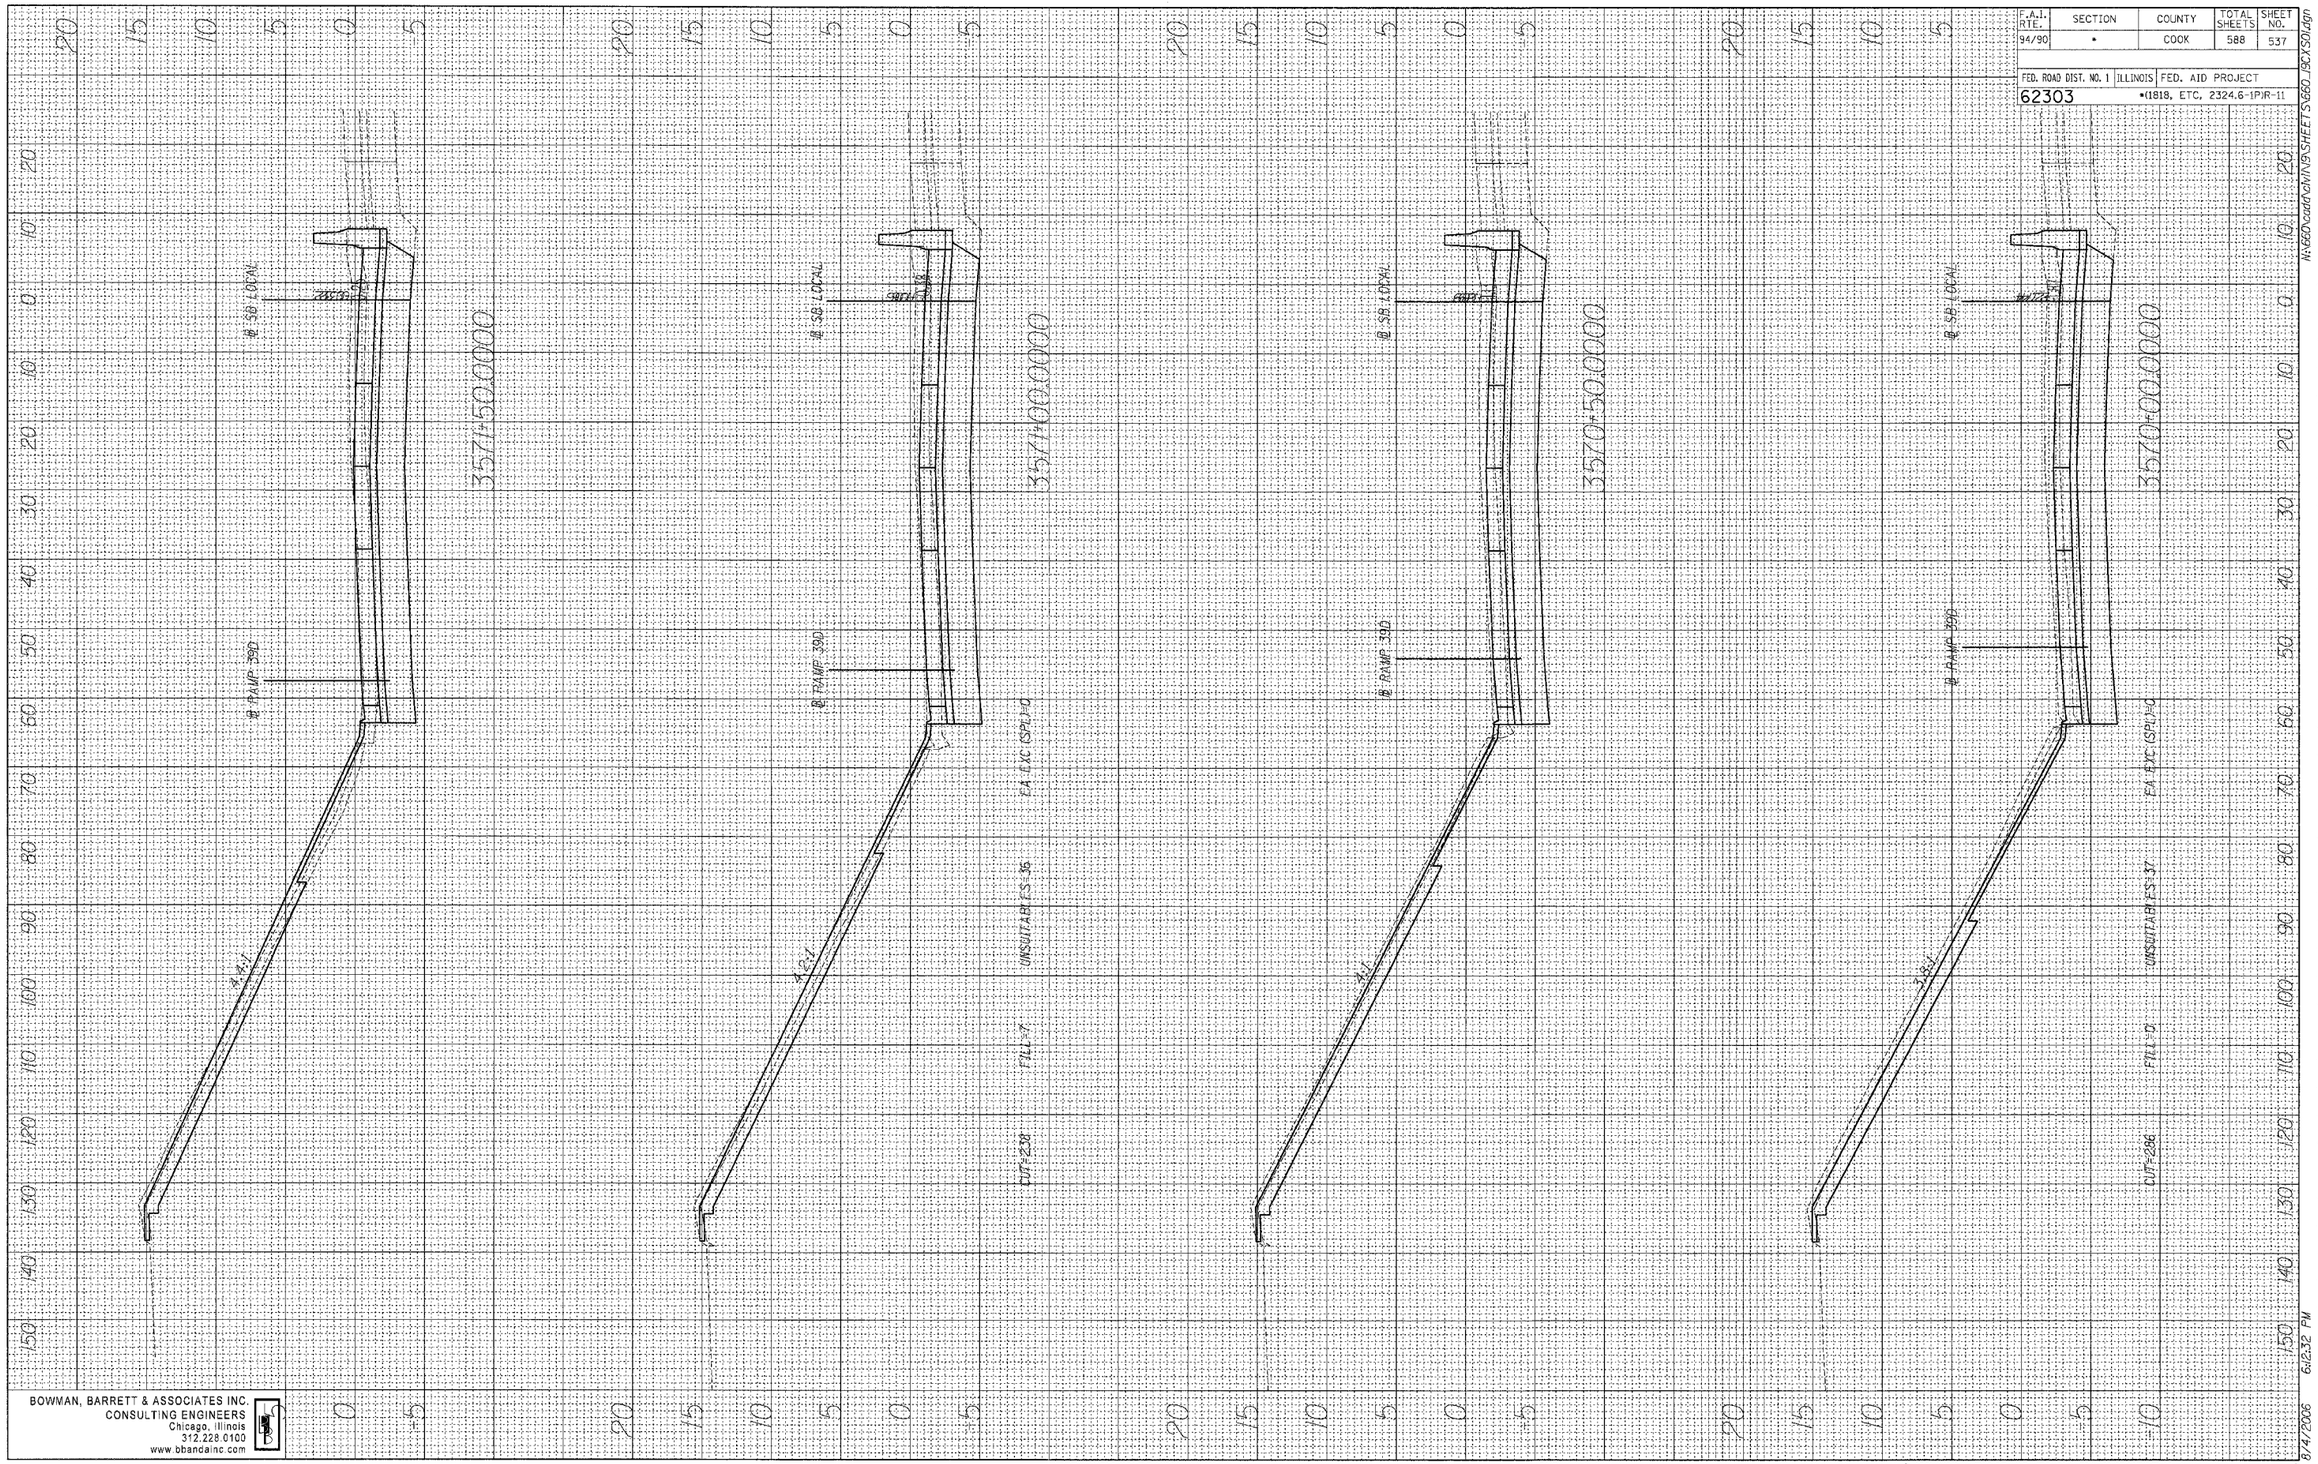

BOWMAN, BARRETT & ASSOCIATES INC.
CONSULTING ENGINEERS
Chicago, Illinois
312.228.0100
www.bbandainc.com

2 ADDENDUM 2 8/04/06

8/4/2006 6:12:32 PM