ORIGINAL SURVEY		BY	DATE
NOTE BOOK	SURVEYED		
	PLOTTED		
	TEMPLATE		
	AREAS		
NO.	AREAS CHECKED		

FINAL SURVEY		BY	DATE
NOTE BOOK	SURVEYED		
	PLOTTED		
	TEMPLATE		
	AREAS		
NO.	AREAS CHECKED		

BOWMAN, BARRETT & ASSOCIATES INC.
CONSULTING ENGINEERS
Chicago, Illinois
312.228.0100
www.bbandainc.com

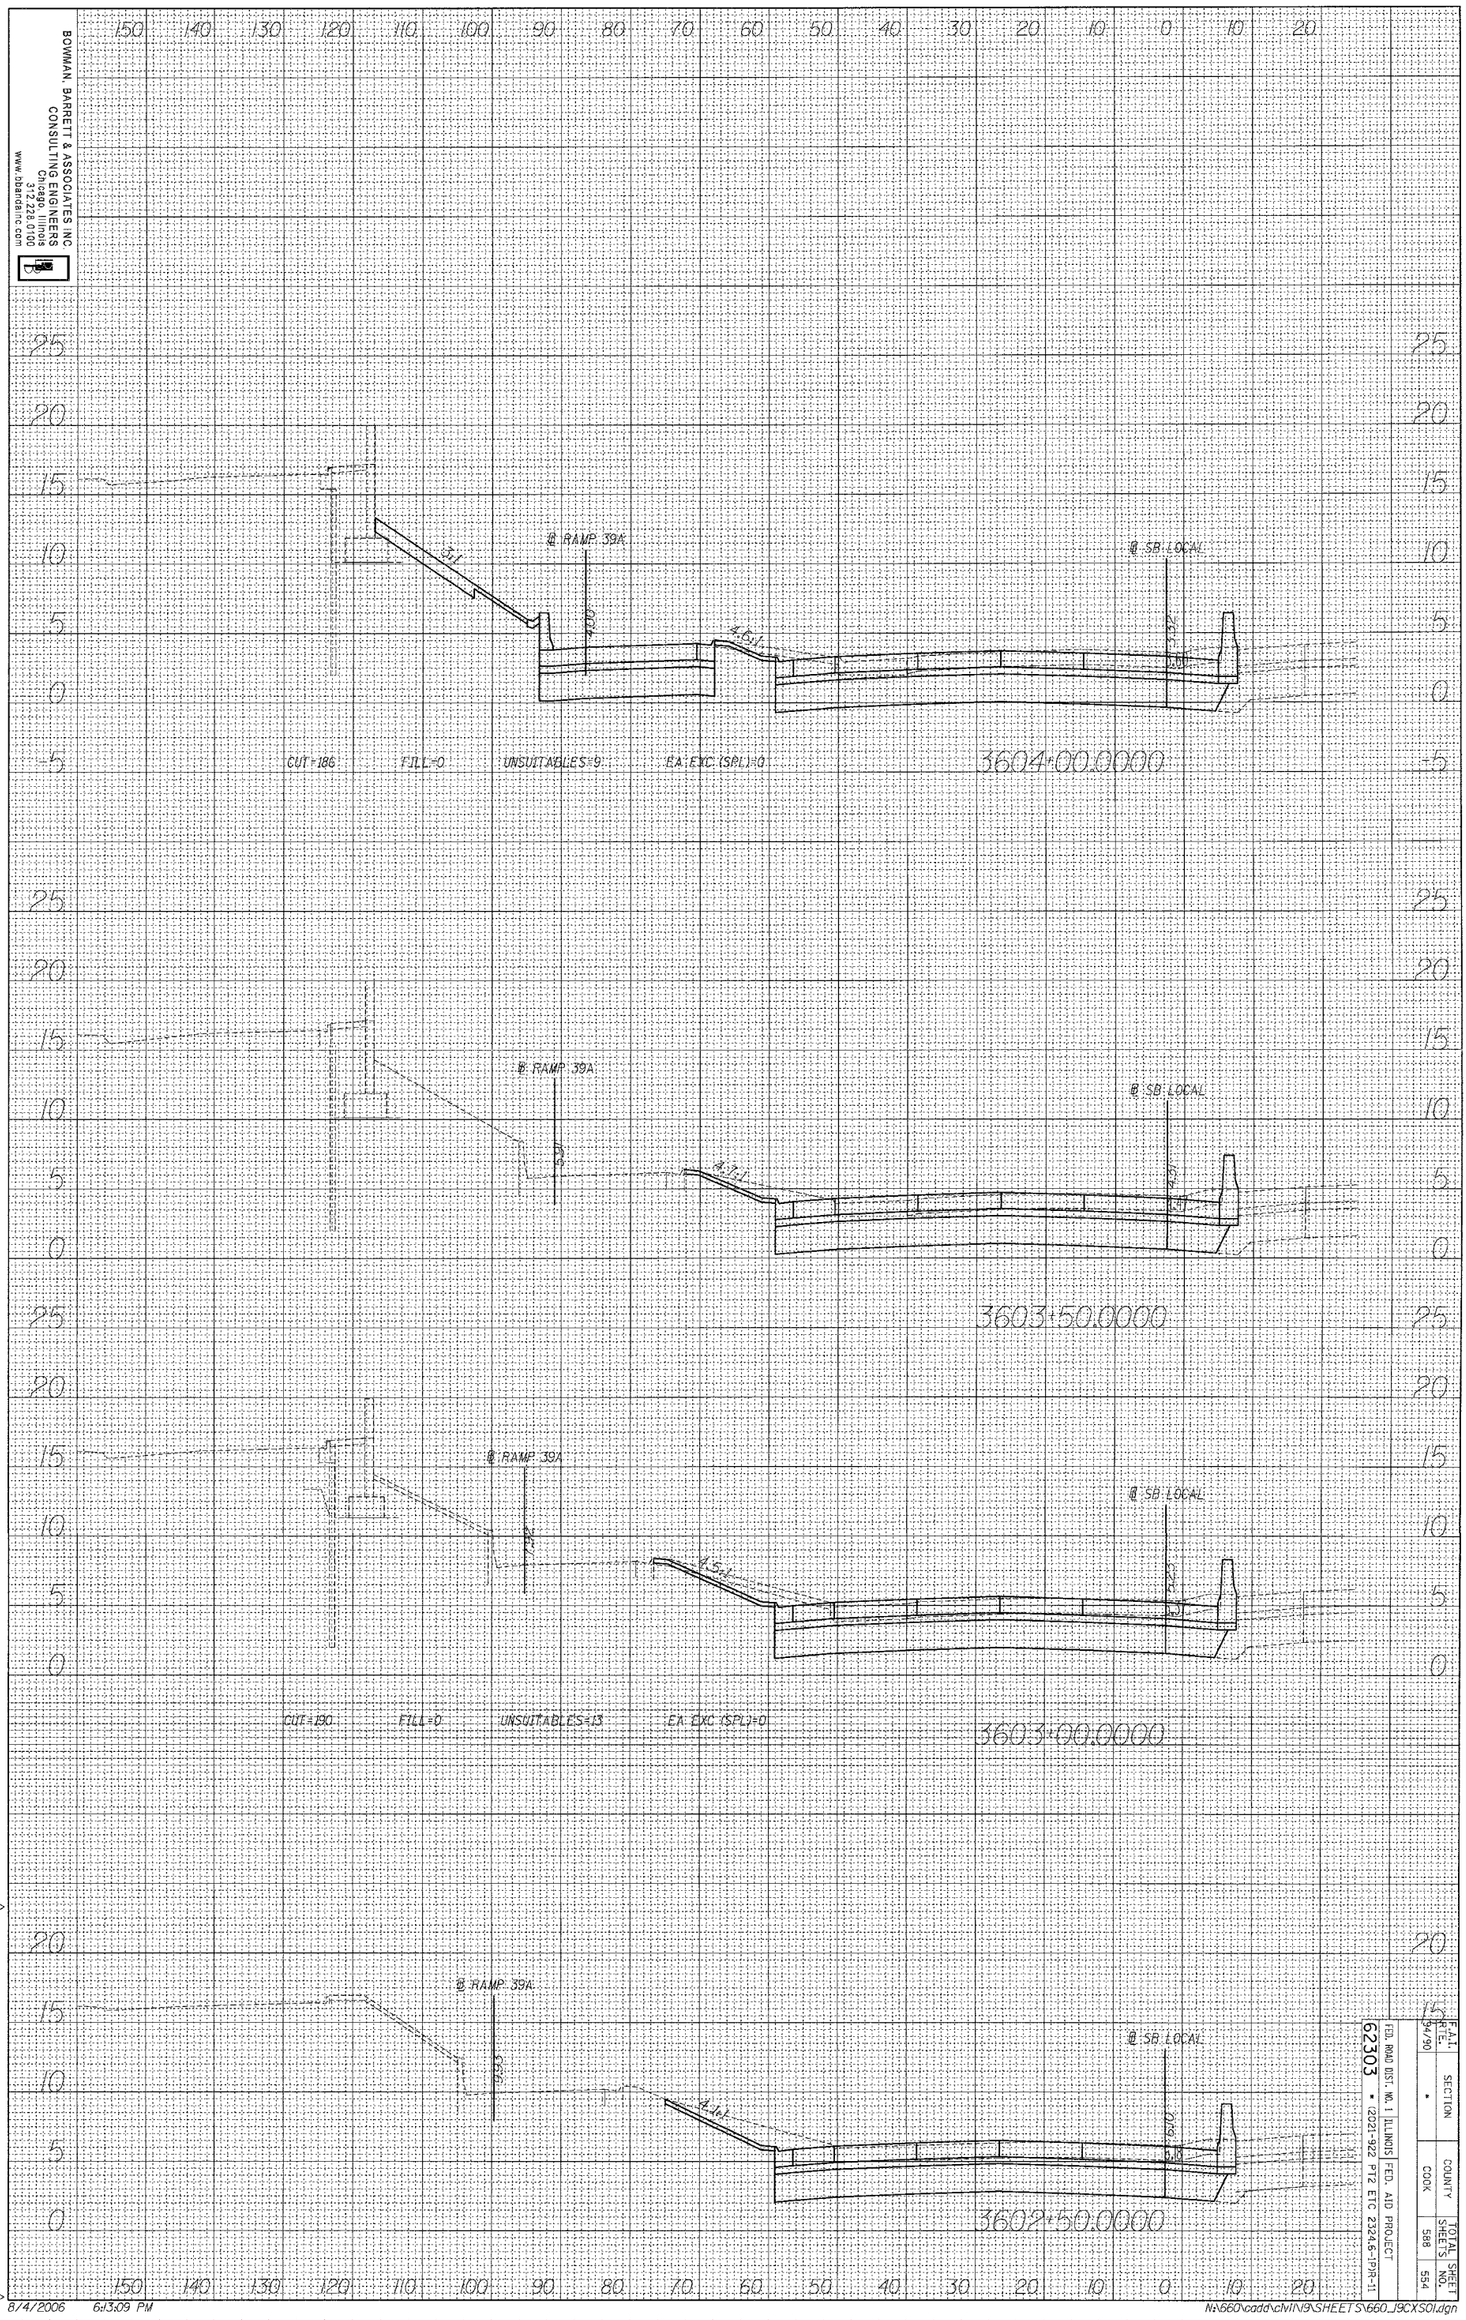

ADDENDUM 2 8/04/06

F.A.I. RTE.	SECTION	COUNTY	TOTAL SHEETS	SHEET NO.
94/90	*	COOK	588	554

FED. ROAD DIST. NO. 1 ILLINOIS FED. AID PROJECT
62303 * (2021-922 PT2 ETC 2324.6-1PR-11

8/4/2006 6:13:09 PM

N:\660\cadd\civil\9\SHEETS\660_J9CXS01.dgn