CONTRACT NO. 64A46

F.A.P RTE.	SECTION	COUNTY	TOTAL SHEETS	SHEET NO.
599	(26-15D)M	ROCK ISLAND	116	22
STA.		TO STA.		
FED. ROAD DIST. NO.	ILLINOIS	FED. AID PROJECT		

PLAN
DATE
SURVEYED
LOCATED
ALIGNMENT CHECKED
GRADES CHECKED
CADD FILE NAME
NOTE BOOK
NO.

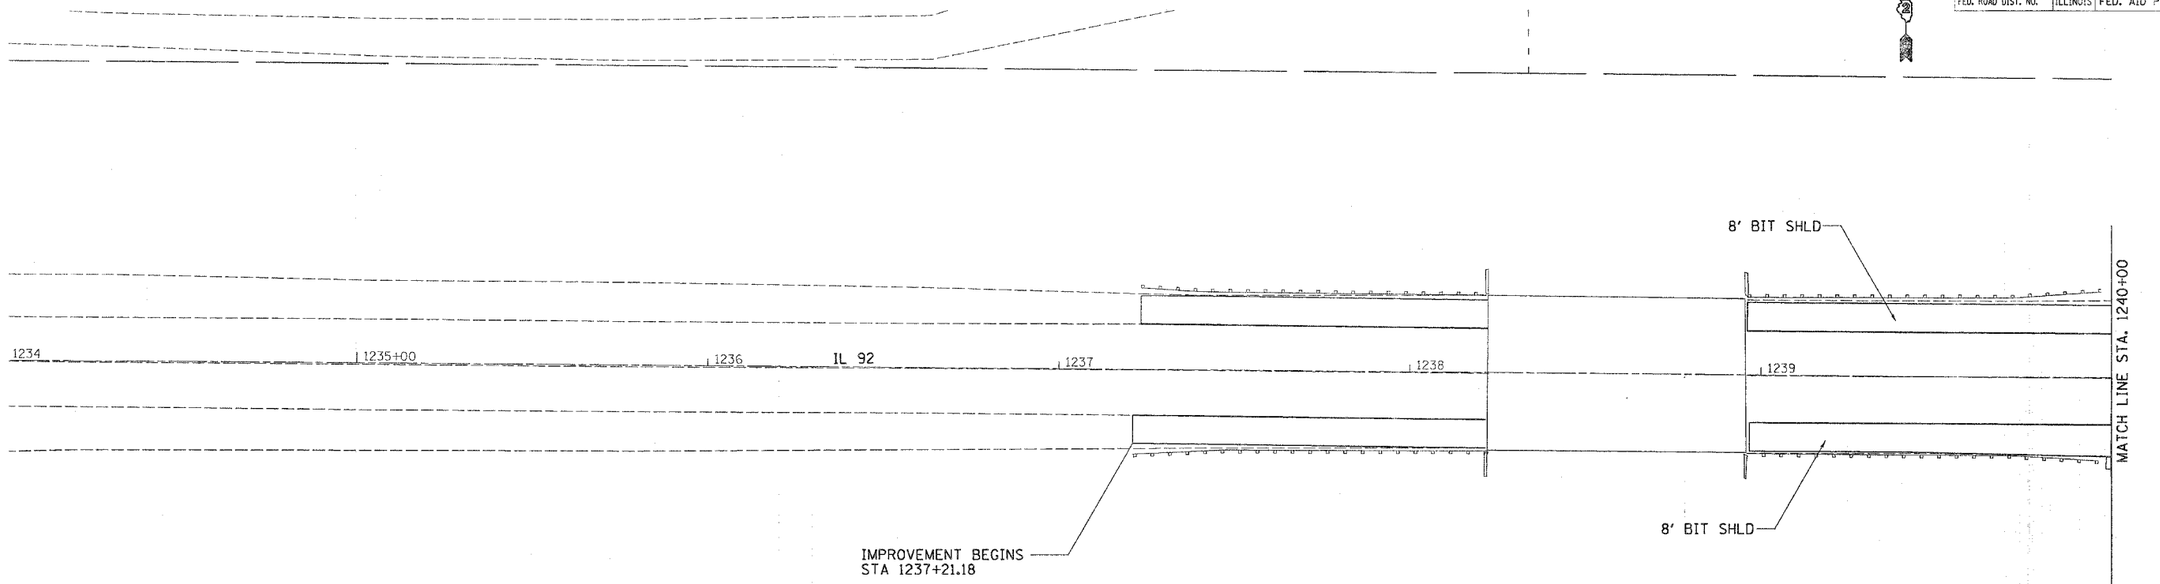

PROFILE
SURVEYED
LOCATED
GRADES CHECKED
STRUCTURE NO'S/ITMS CK'KD
NOTE BOOK
NO.
BY
DATE

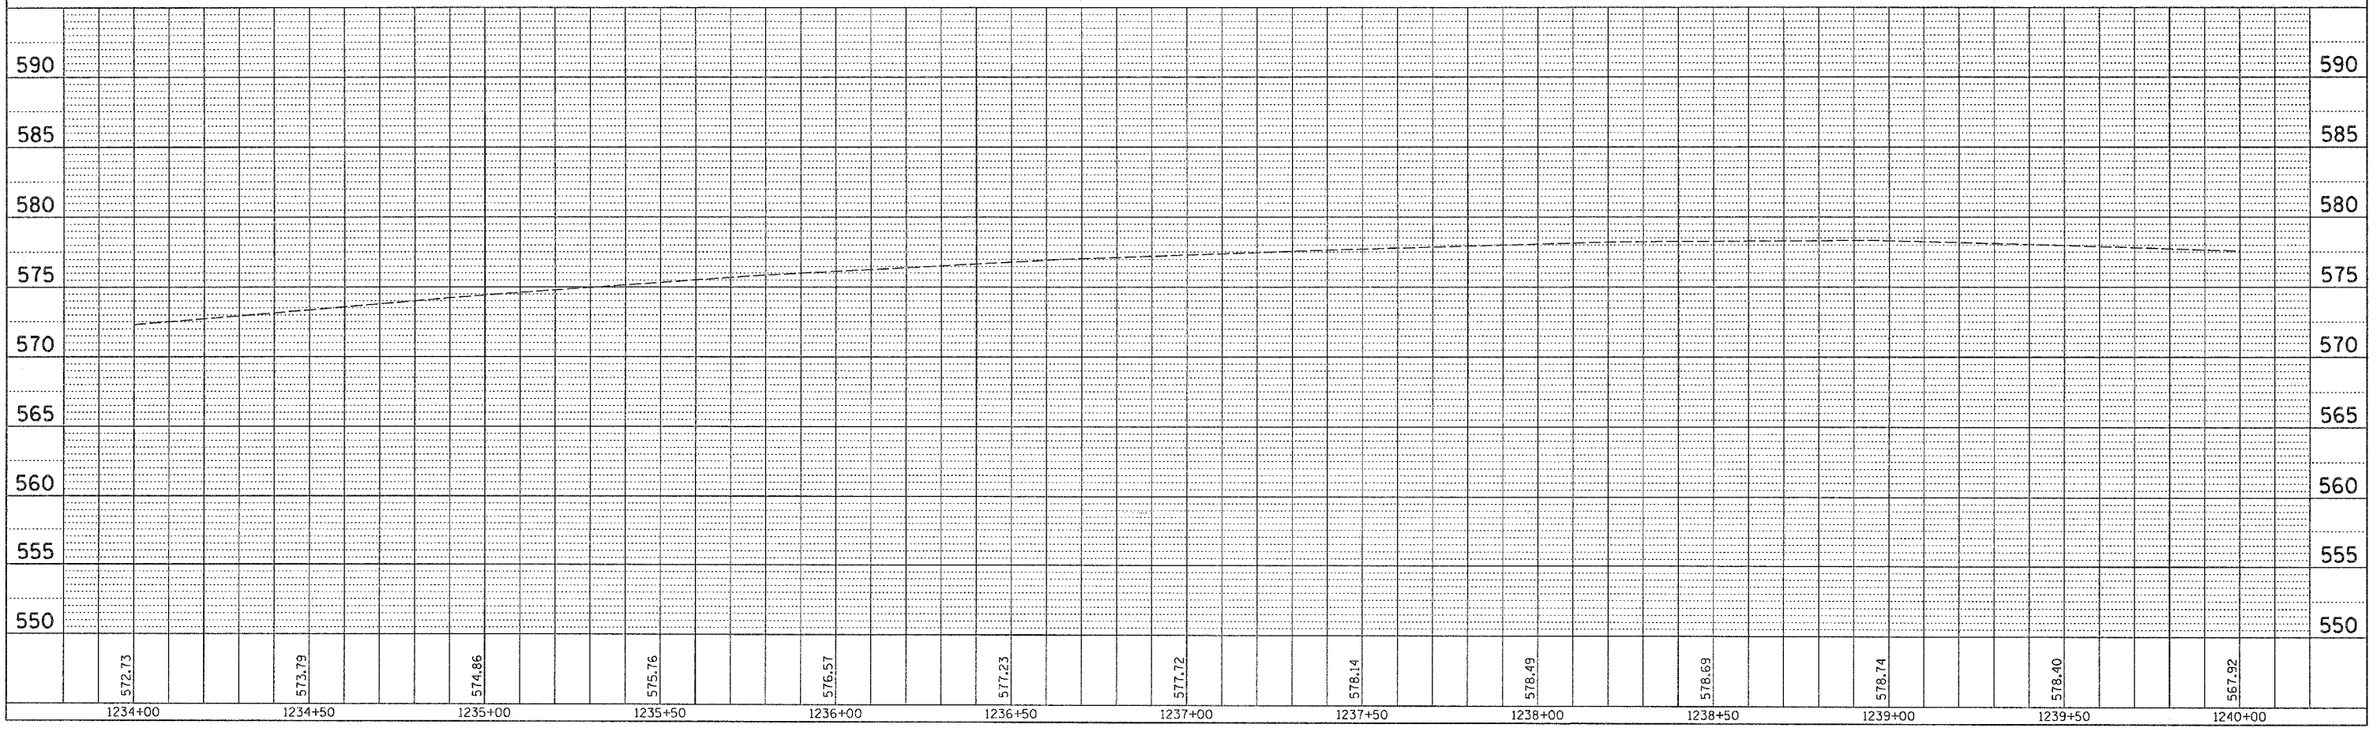

PLOT DATE = Wed Jun 21 13:03:16 2006
FILE NAME = c:\projects\p20570\s49704plnl.dgn
PLOT SCALE = 20.0000 ' / IN.

IL 92