CONTRACT NO. 64A46

F.A.P RTE.	SECTION	COUNTY	TOTAL SHEETS	SHEET NO.
599	(26-15D)M	ROCK ISALAND	116	98

STA. 1245+50.0000 TO STA. 1246+00.0000

FED. ROAD DIST. NO. | ILLINOIS | FED. AID PROJECT

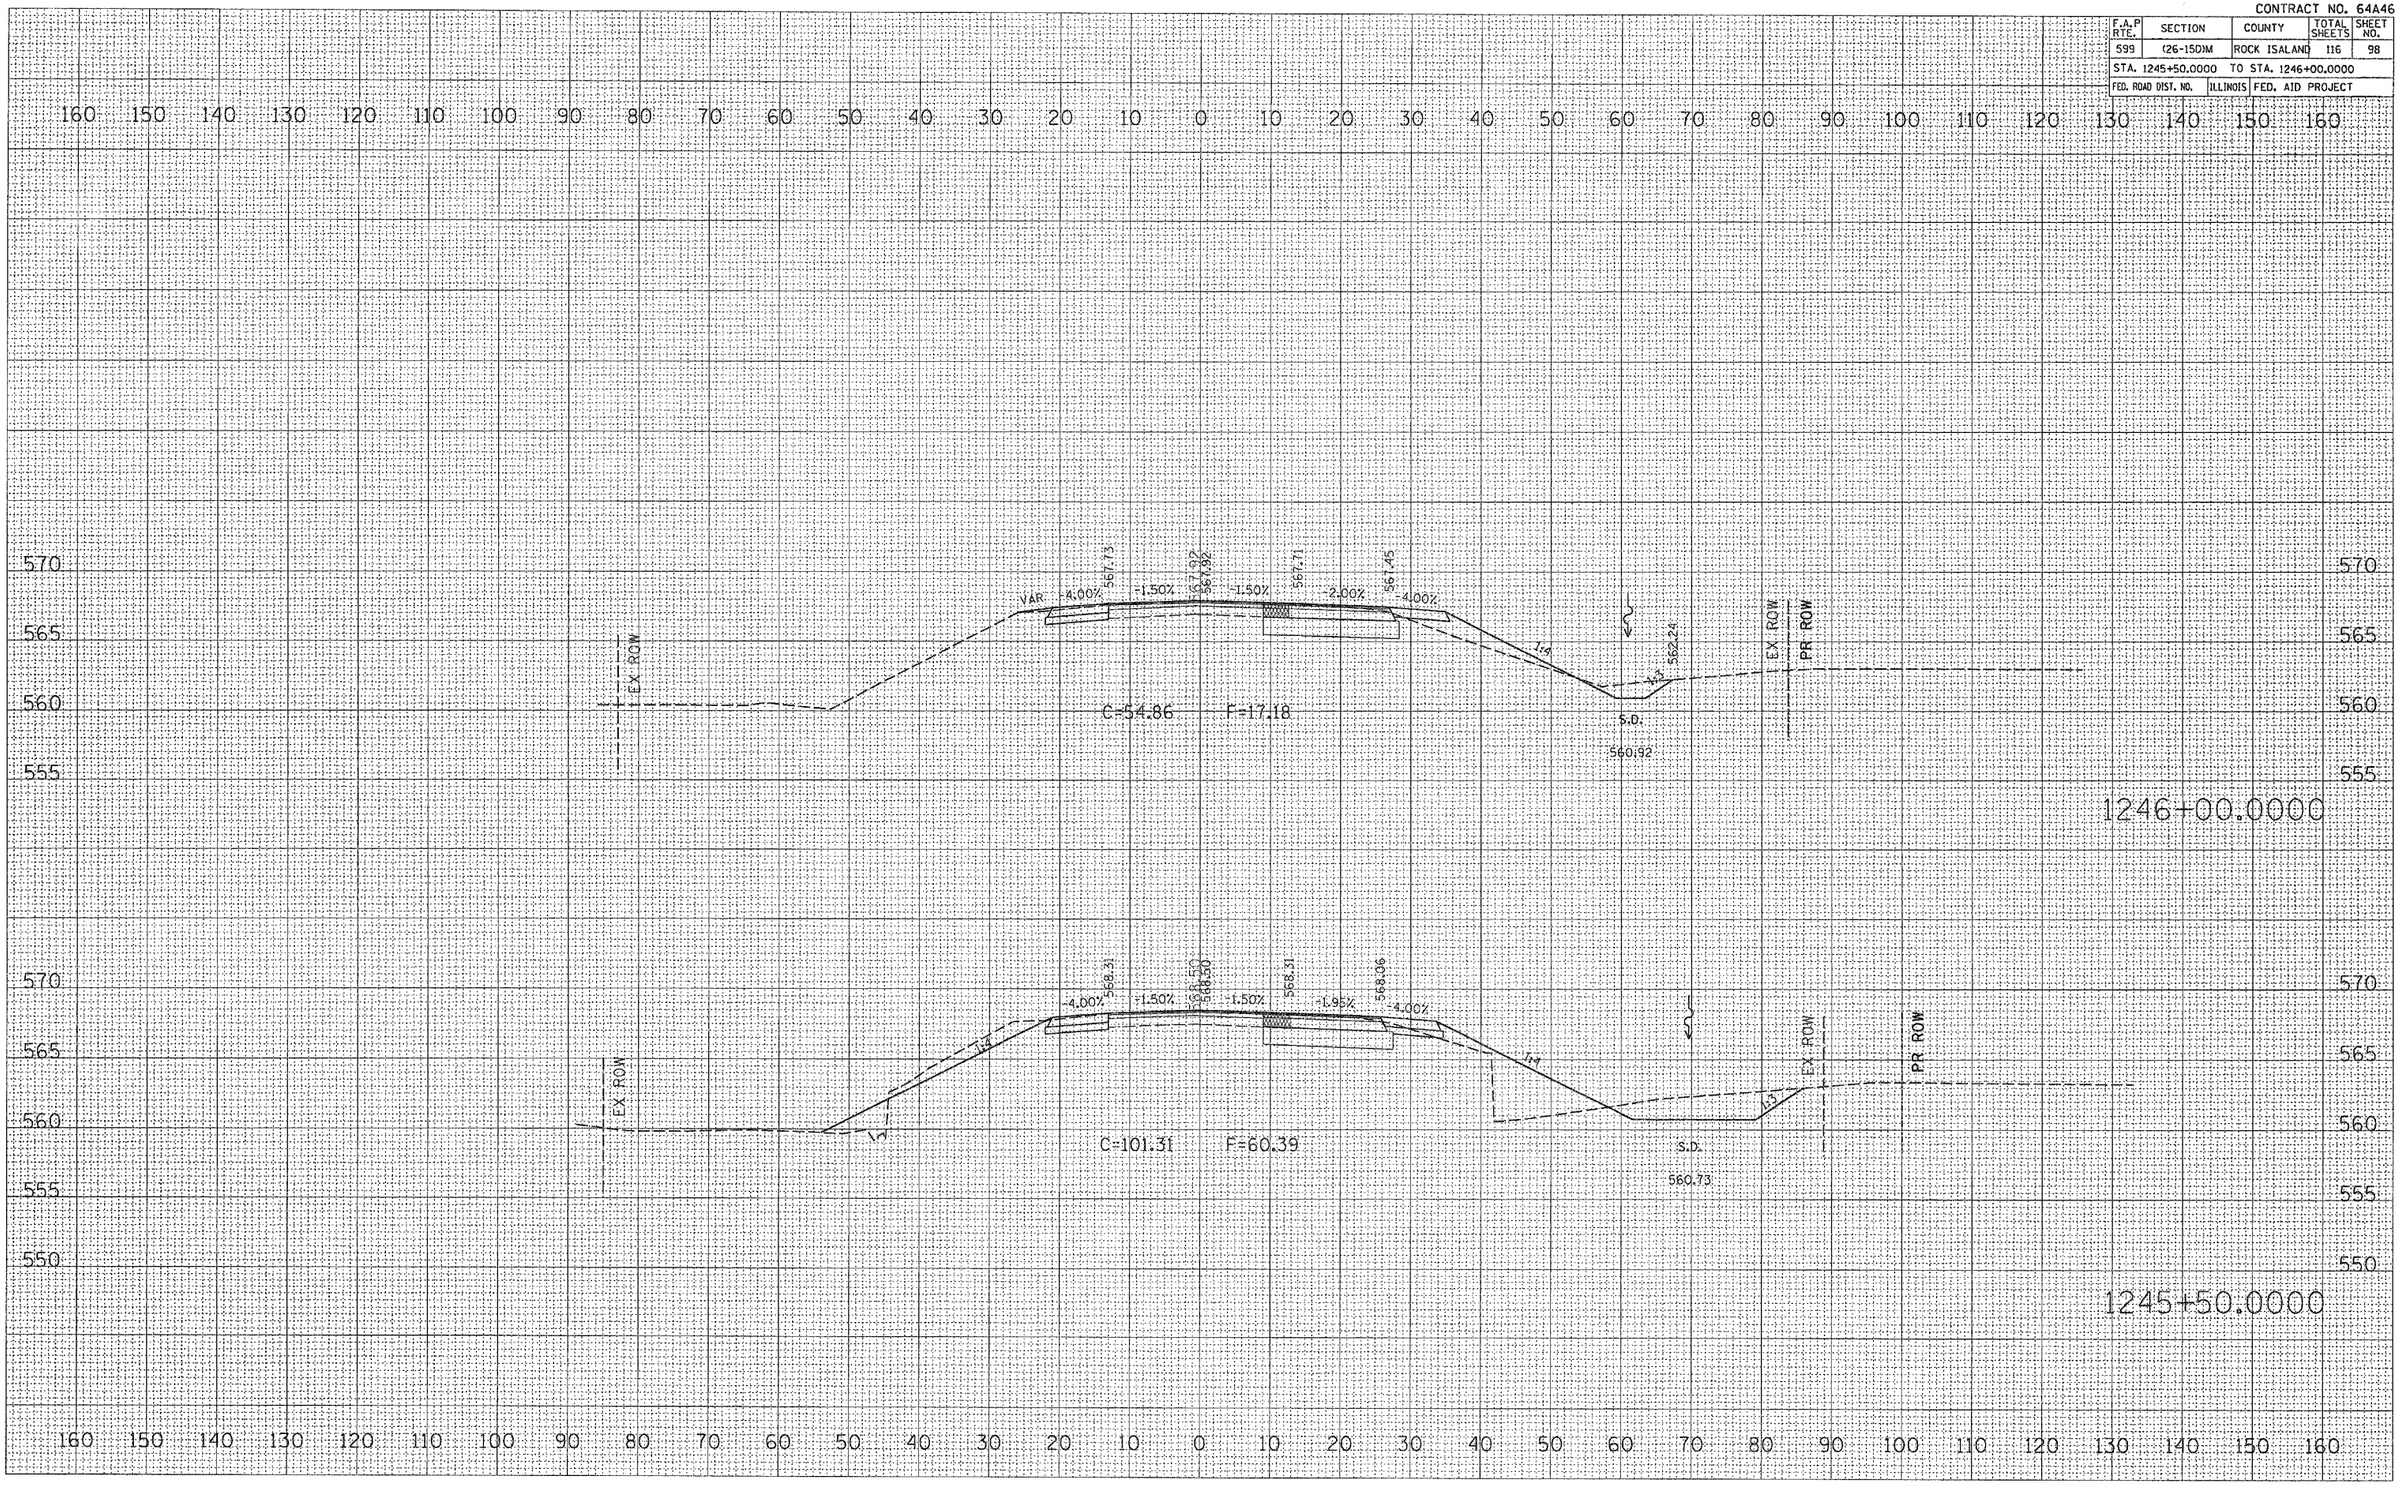

FINAL SURVEY | NOTE BOOK NO. | SURVEYED | PLOTTED | TEMPLATE | AREAS | AREAS CHECKED | BY | DATE

ORIGINAL SURVEY | NOTE BOOK NO. | SURVEYED | PLOTTED | TEMPLATE | AREAS | AREAS CHECKED | BY | DATE

PLOT DATE = Wed Jun 21 09:28:39 2006
FILE NAME = c:\pro_jects\c209704\d09704xm.dgn
PLOT SCALE = 10.0000 ' / IN.
USER NAME = mogilij