CONTRACT NO. 64A46

F.A.P RTE.	SECTION	COUNTY	TOTAL SHEETS	SHEET NO.
599	(26-15D)M	ROCK ISLAND	116	115
STA. 97+00.0000	TO STA. 98+00.0000			
FED. ROAD DIST. NO.	ILLINOIS	FED. AID PROJECT		

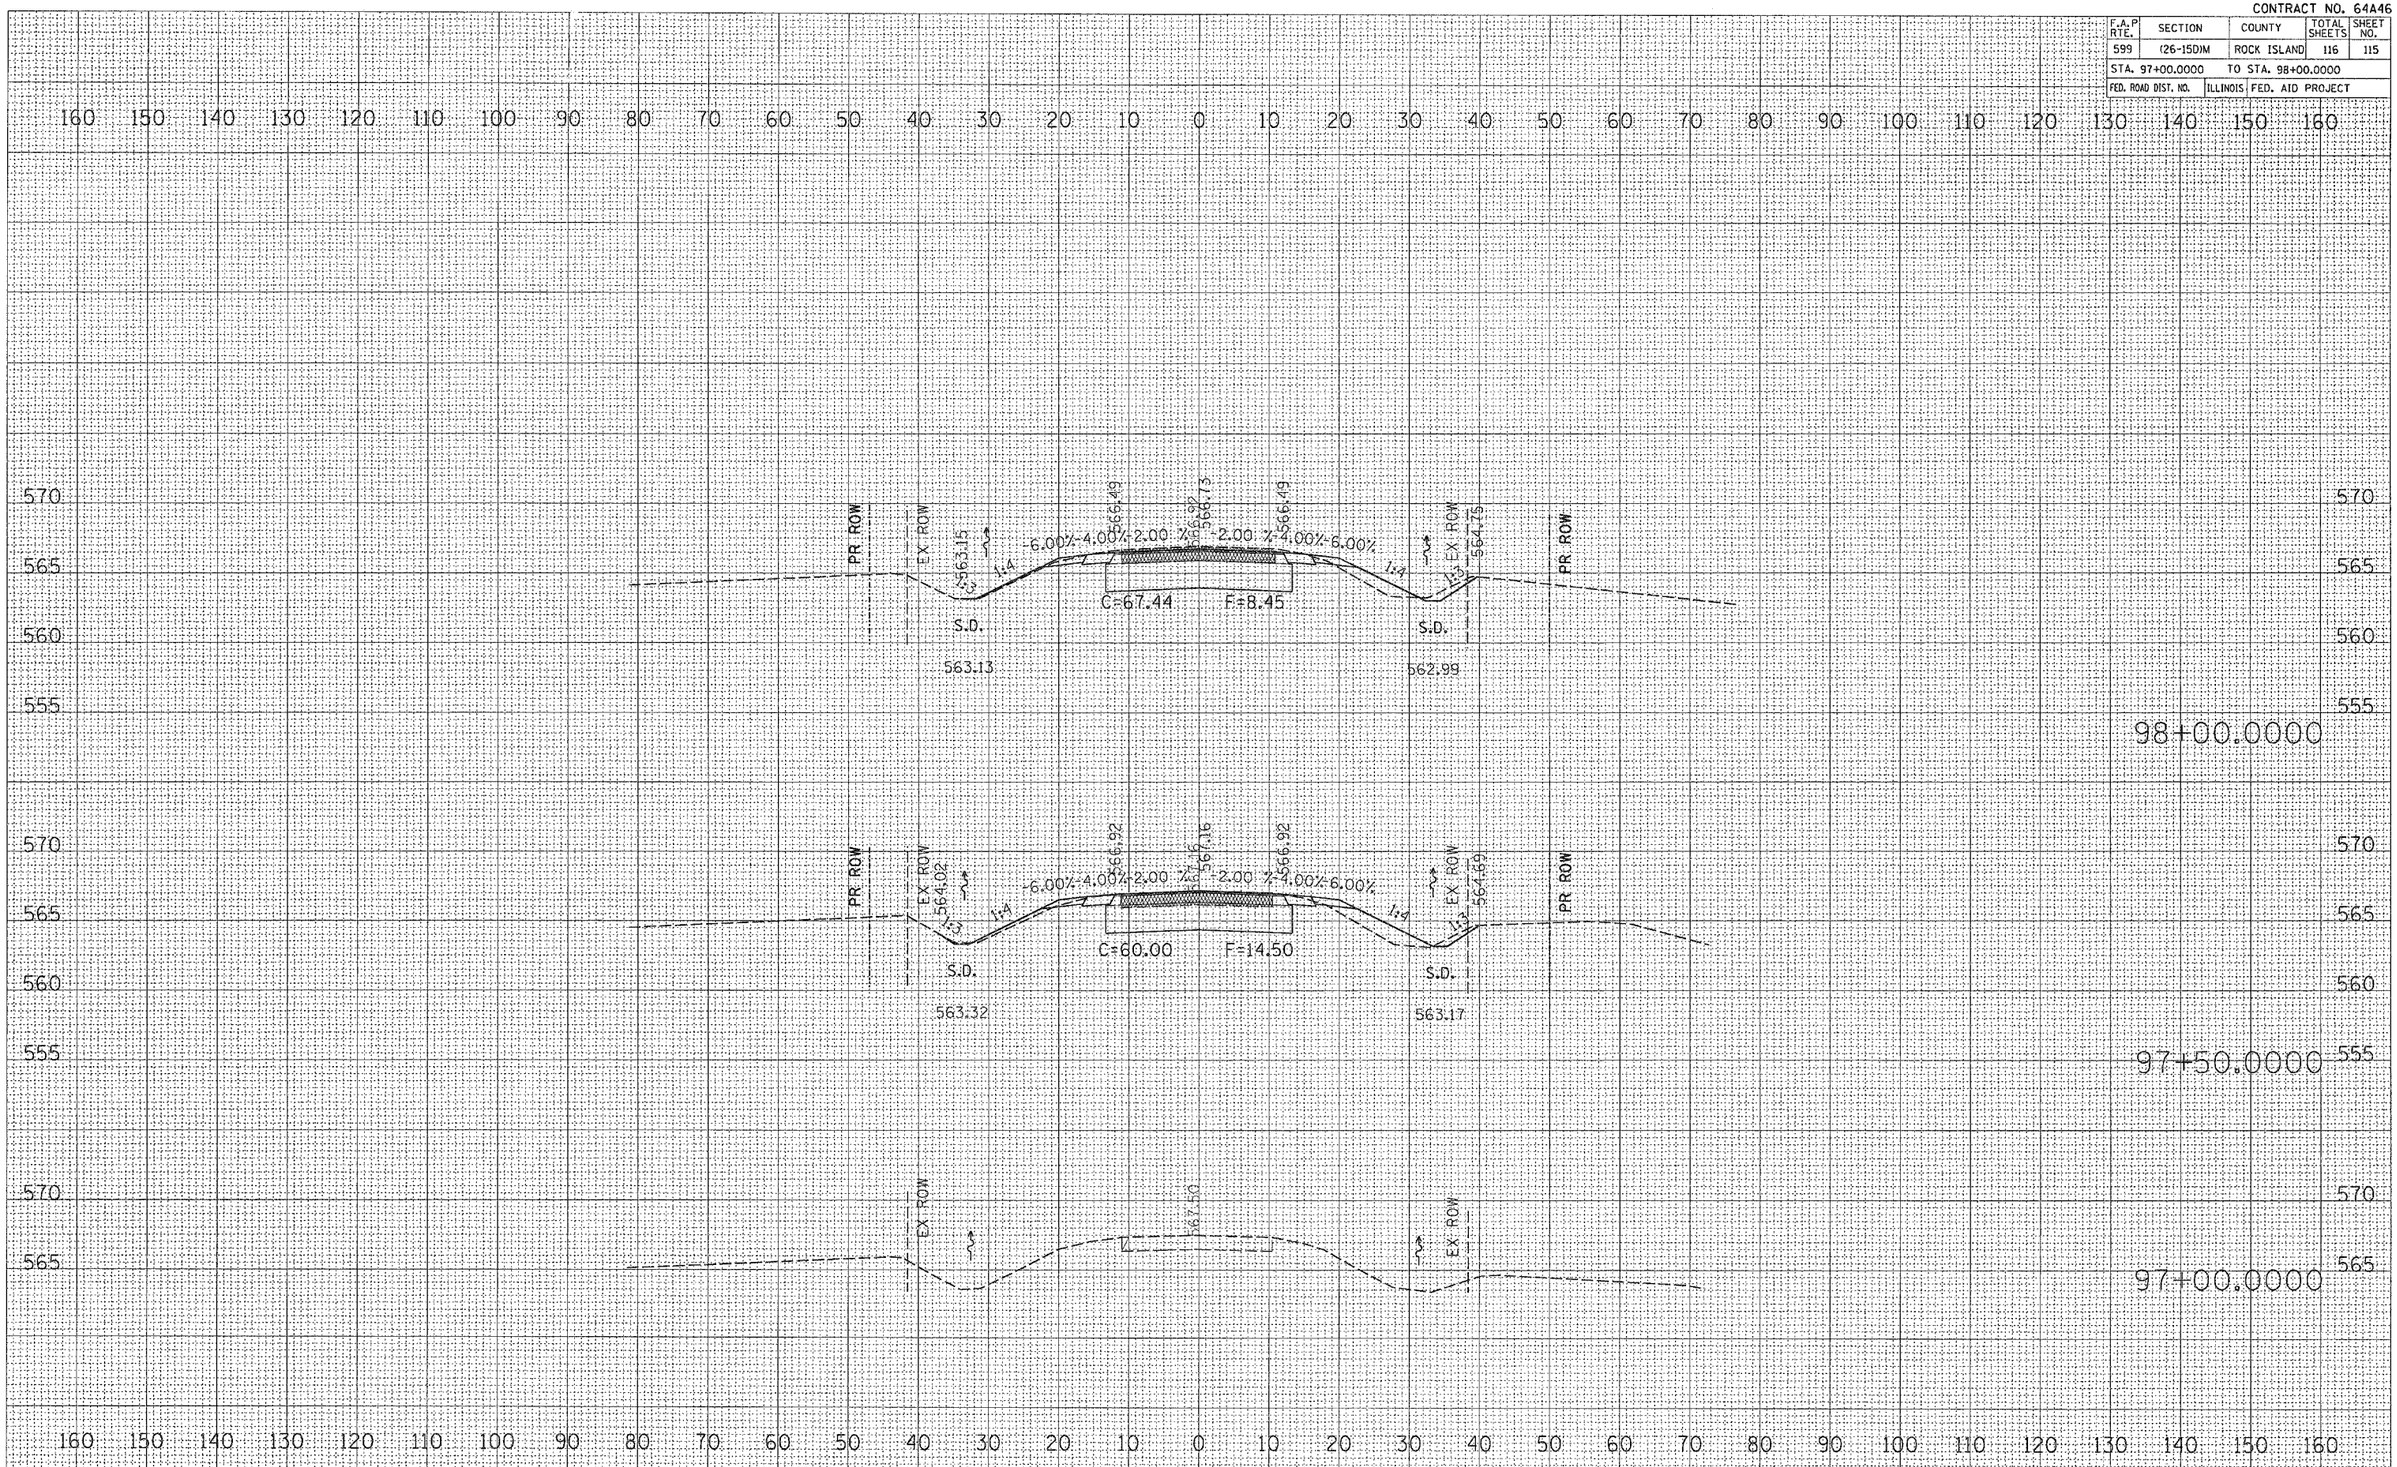

FINAL SURVEY | NOTE BOOK NO. | SURVEYED | PLOTTED | TEMPLATE | AREAS | AREAS CHECKED | BY | DATE

ORIGINAL SURVEY | NOTE BOOK NO. | SURVEYED | PLOTTED | TEMPLATE | AREAS | AREAS CHECKED | BY | DATE

PLOT DATE = Wed Jun 21 09:15:24 2006
FILE NAME = a:\proj_facts\p209784\d09784xs.dgn
PLOT SCALE = 10.0000 ' / IN.
USER NAME = megillj

TURKEY HOLLOW ROAD