CONTRACT NO. 68430

F. A. S. RTE.	SECTION	COUNTY	TOTAL SHEETS	SHEET NO
1379	(108-B-1) BR	STARK	43	42
STA. 61+35.31		TO STA. 62+00.00		
FED. ROAD DIST. NO.		ILLINOIS	FED. AID PROJECT	

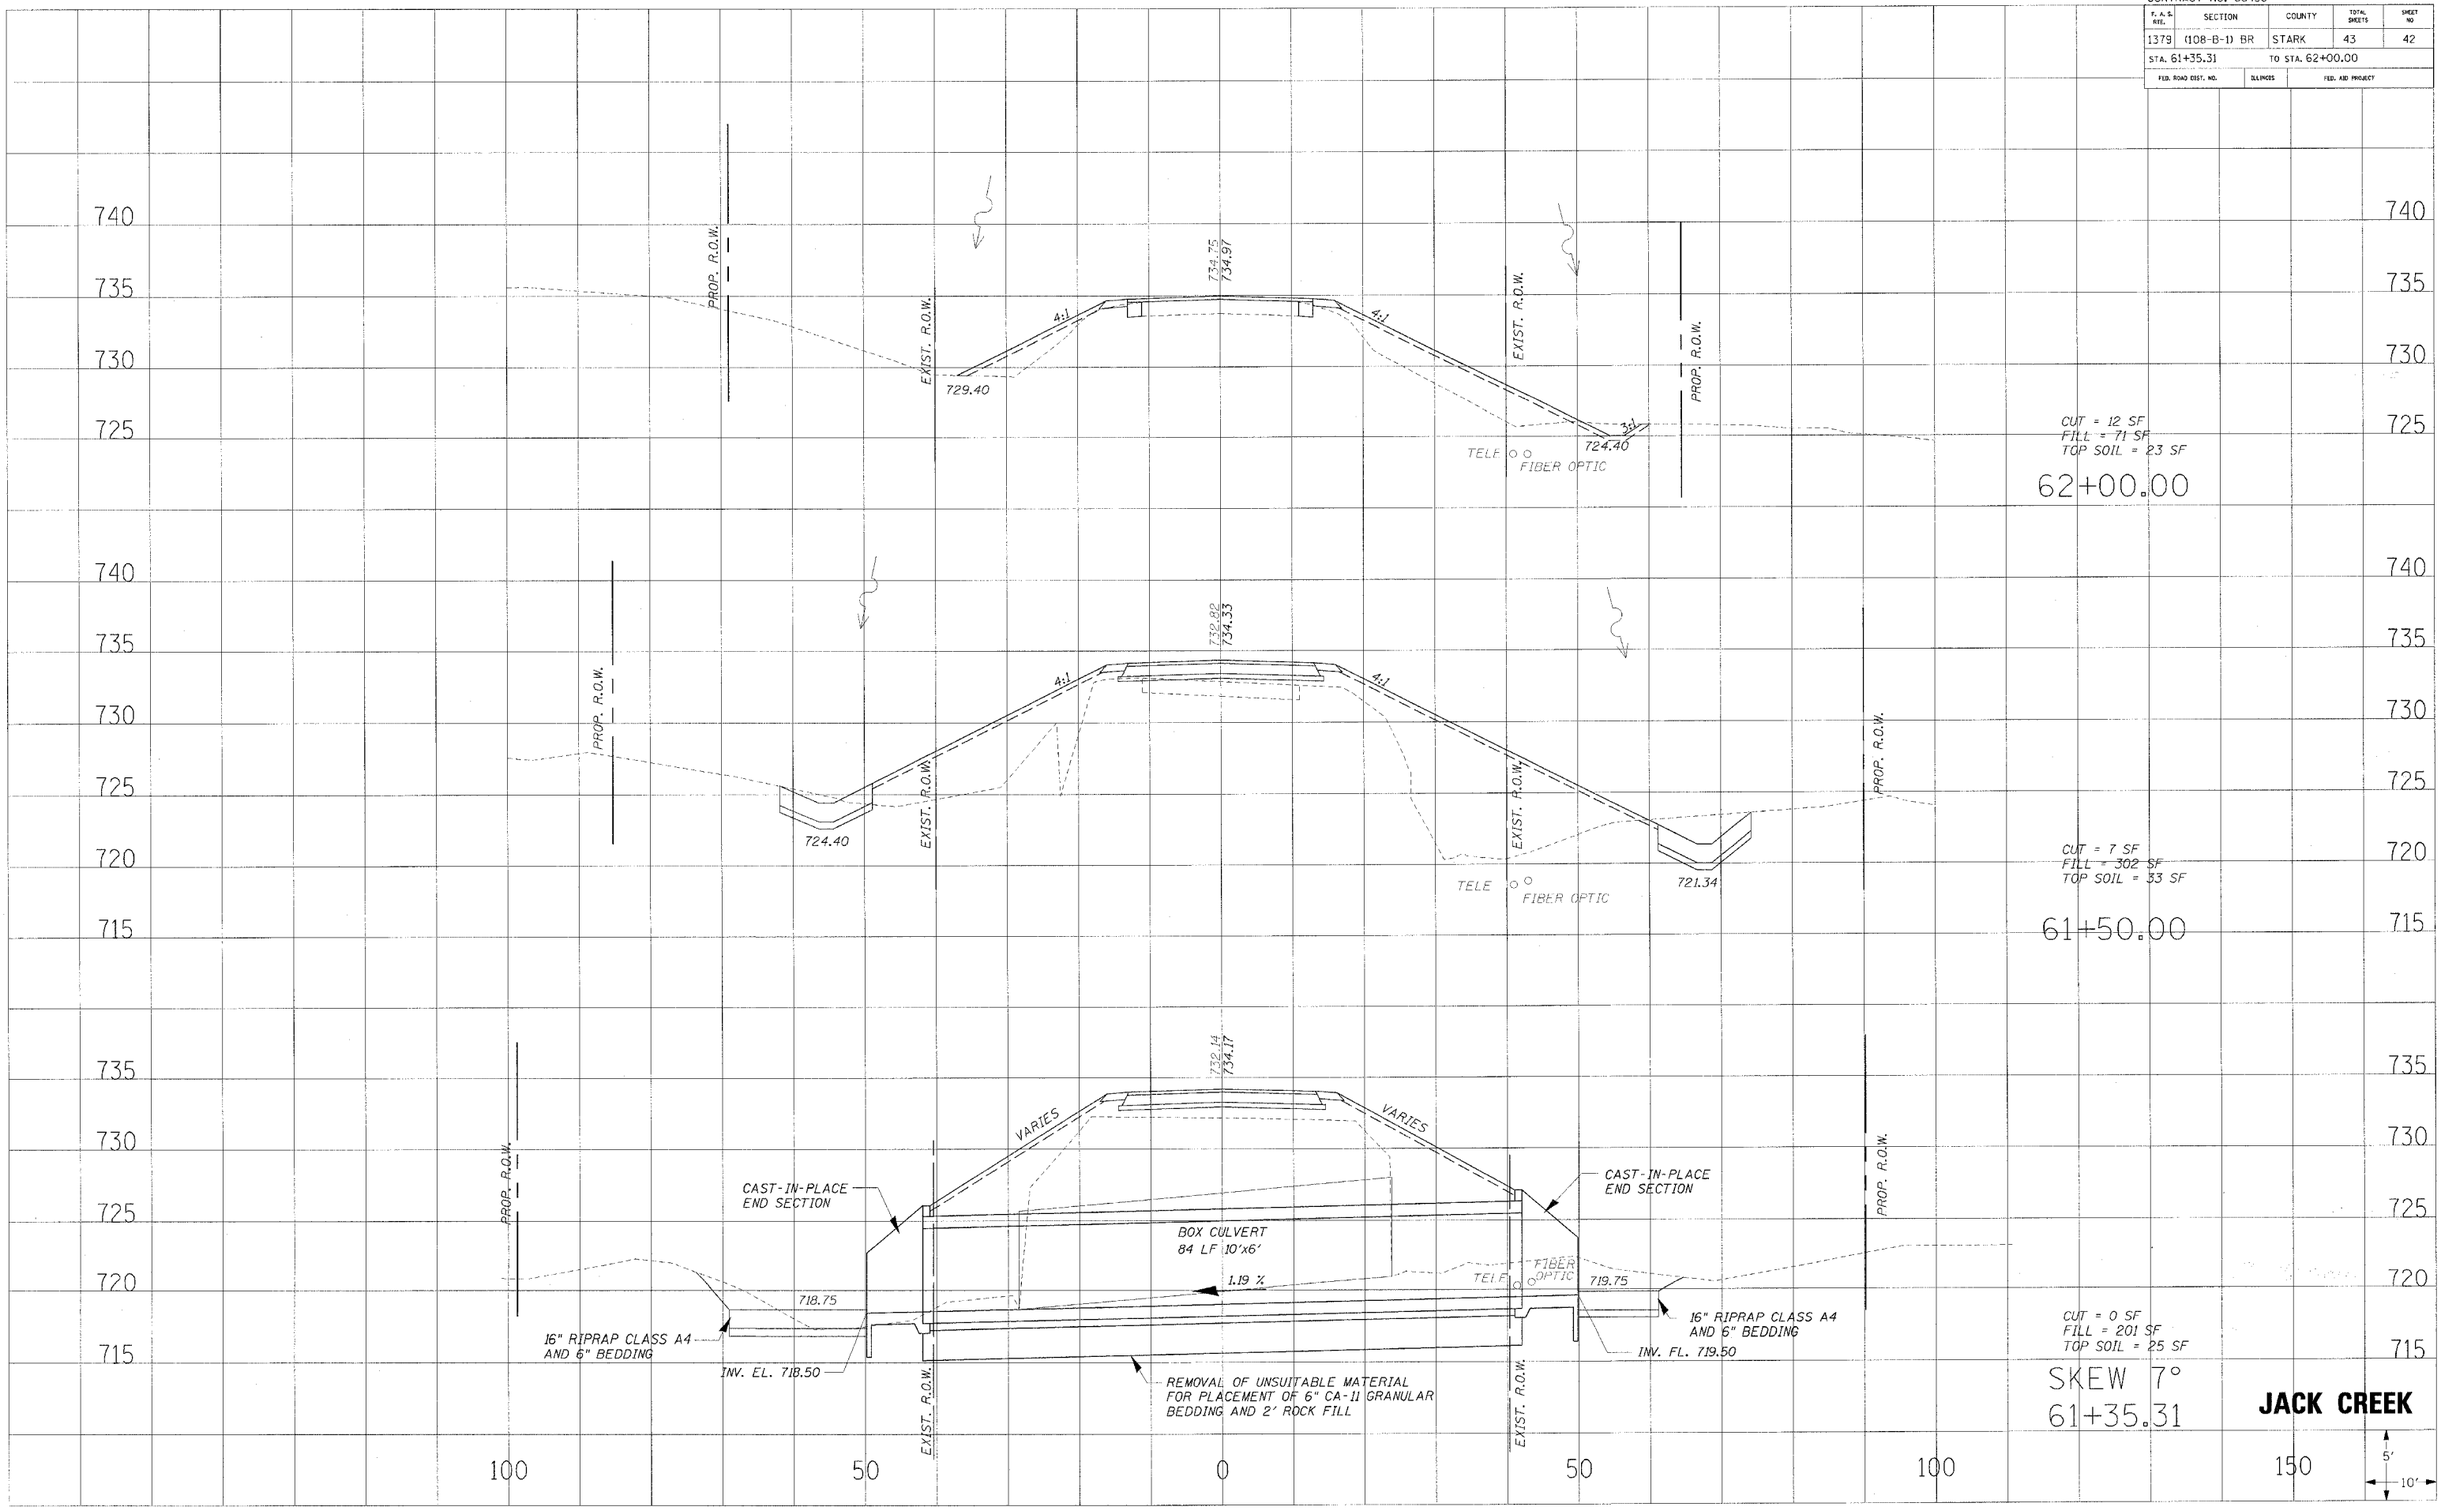

FINAL SURVEY	BY	DATE
SURVEYED		
PLOTTED		
TEMPLATE		
AREAS		
AREAS CHECKED		
NOTE BOOK NO.		

ORIGINAL SURVEY	BY	DATE
SURVEYED		
PLOTTED		
TEMPLATE		
AREAS		
AREAS CHECKED		
NOTE BOOK NO.		