CONTRACT NO. 70359

F.A.S. RTE.	SECTION	COUNTY	TOTAL SHEETS	SHEET NO.
516	241BR & 56BR	CHAMPAIGN	82	14
STA. 0+50.00	TO STA. 6+50.00			
FED. ROAD DIST. NO.	ILLINOIS	FED. AID PROJECT		

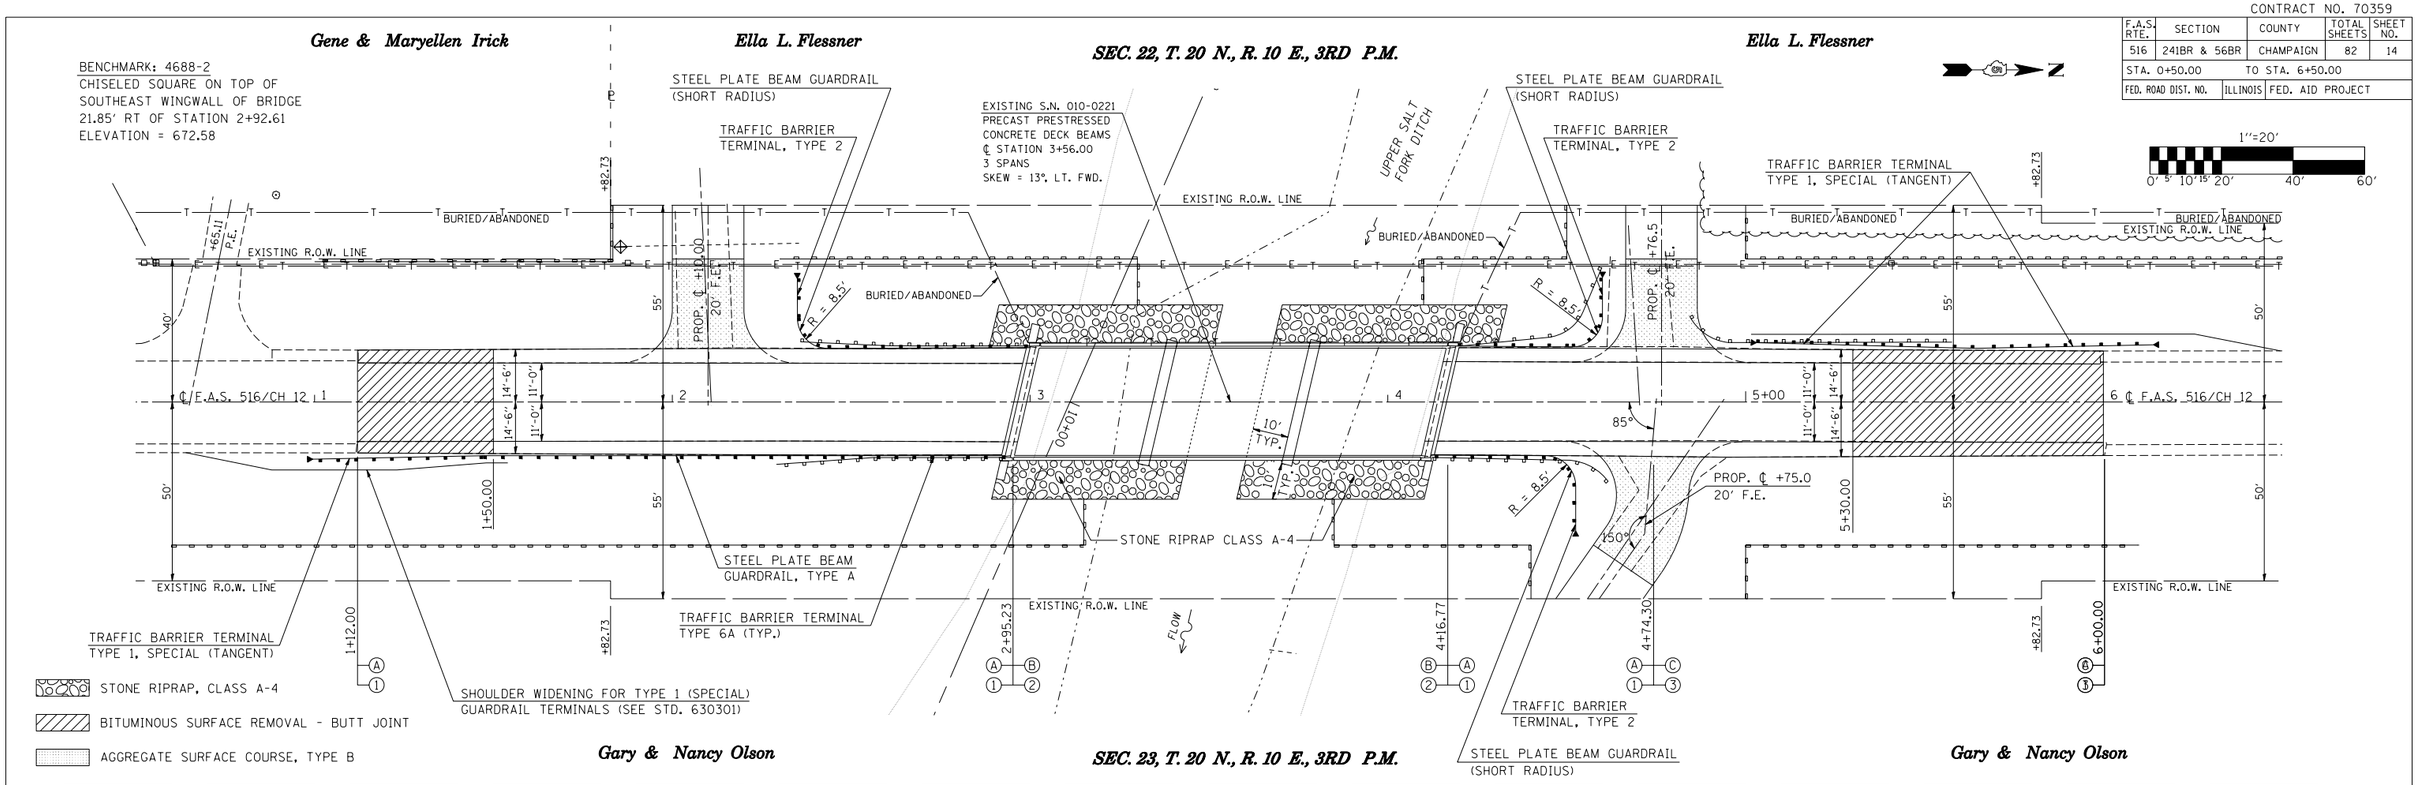

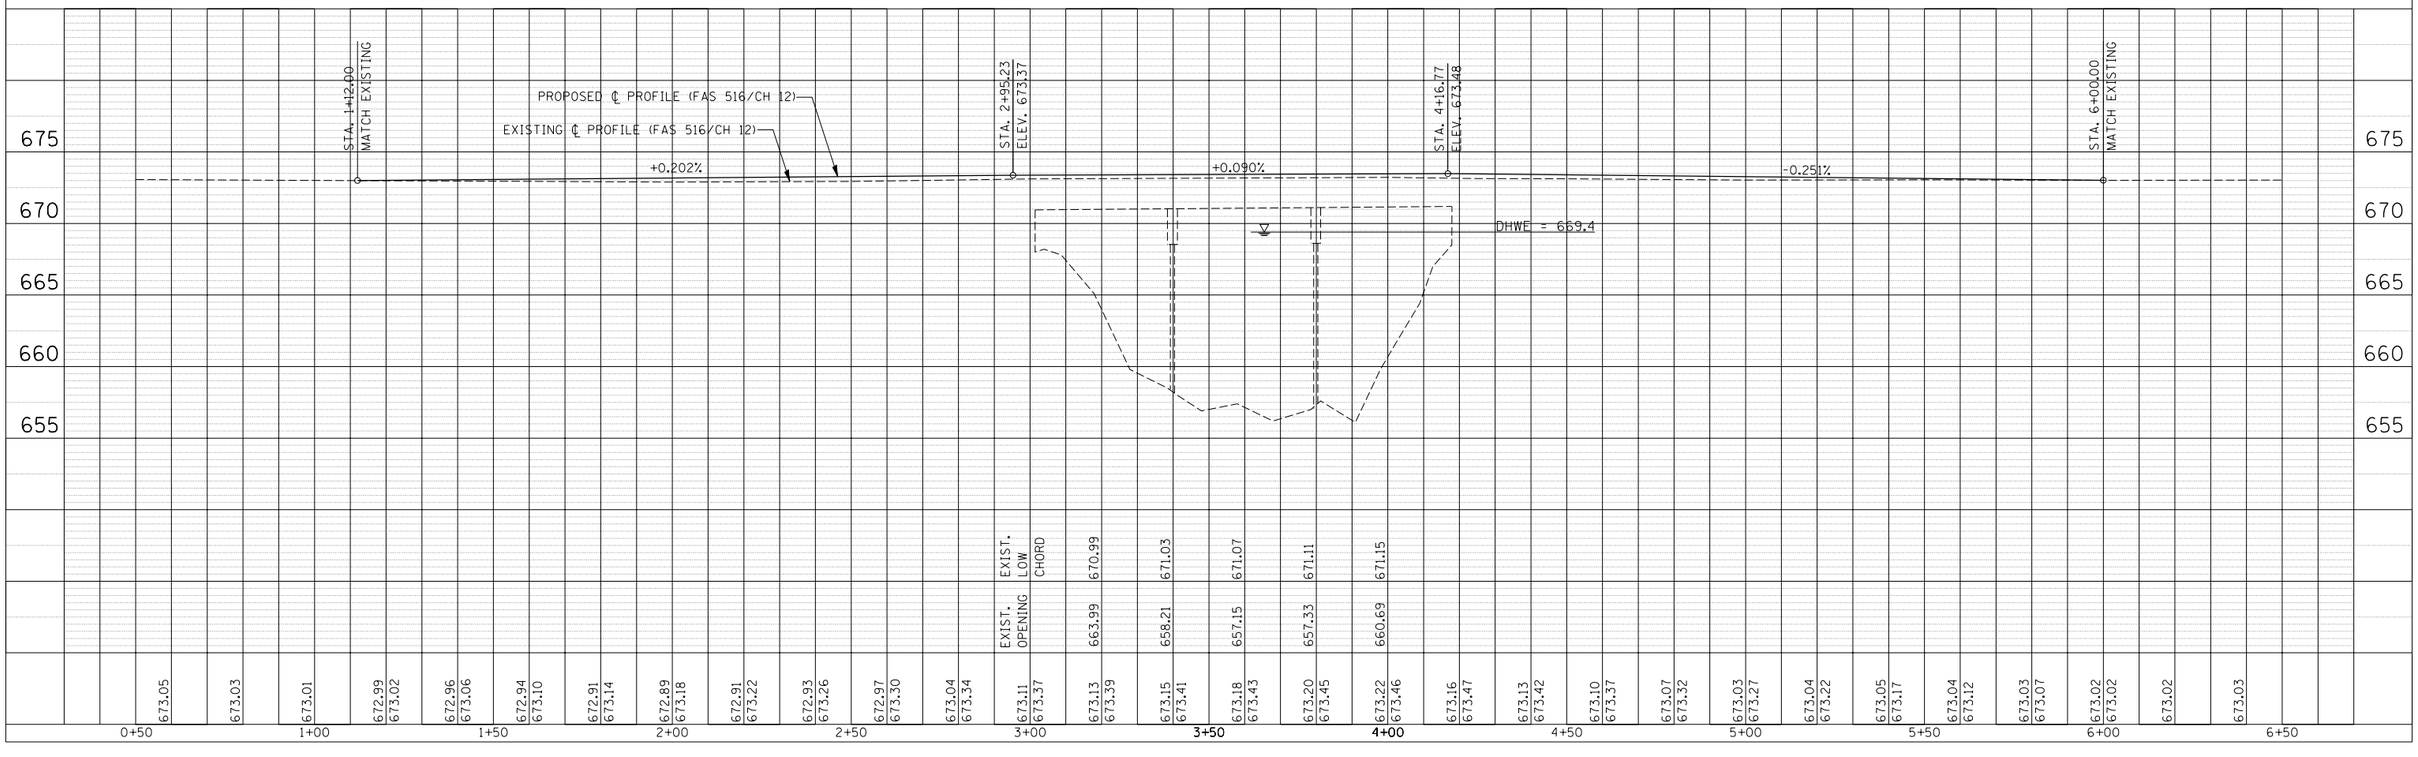

PLAN
NOTE BOOK NO.
SURVEYED
PLOTTED
ALIGNMENT CHECKED
RT. OF WAY CHECKED
CADD FILE NAME
BY
DATE

PROFILE
NOTE BOOK NO.
SURVEYED
PLOTTED
GRADES CHECKED
B.M. NOTED
STRUCTURE NOTAT'NS CH'KD
BY
DATE

PLOT DATE = 7/6/2006
FILE NAME = c:\projects\d501304 (v8)\022lp&pp20.dgn
PLOT SCALE = 42.3529 ' / IN.
USER NAME = piersonbr