CONTRACT NO. 70359

F.A.S. RTE.	SECTION	COUNTY	TOTAL SHEETS	SHEET NO.
516	241BR & 56BR	CHAMPAIGN	82	49
STA.		TO STA.		
FED. ROAD DIST. NO.	ILLINOIS	FED. AID PROJECT		

BUTT JOINT DETAIL AT PROPOSED S.N. 010–2028 STATION 135 + 50.00

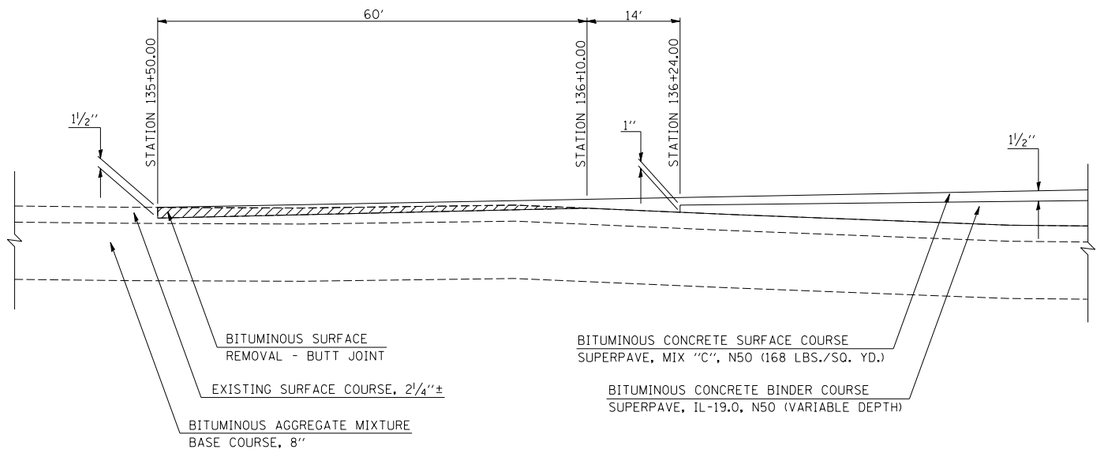

BITUMINOUS SURFACE REMOVAL - BUTT JOINT

BUTT JOINT DETAIL AT PROPOSED S.N. 010–2028 STATION 140 + 00.00

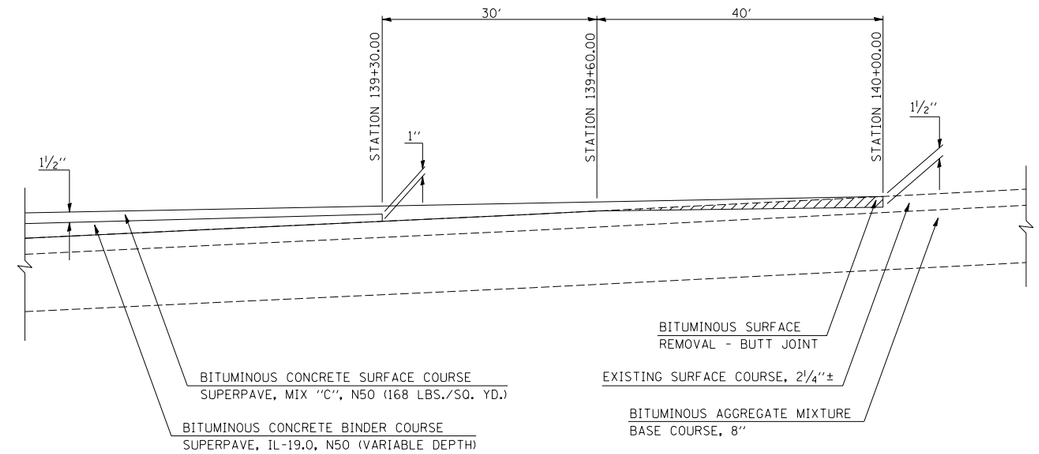

BITUMINOUS SURFACE REMOVAL - BUTT JOINT

DETAIL OF POROUS GRANULAR BACKFILL AT PROPOSED STRUCTURE NO. 010–2028 STATION 137 + 67.00

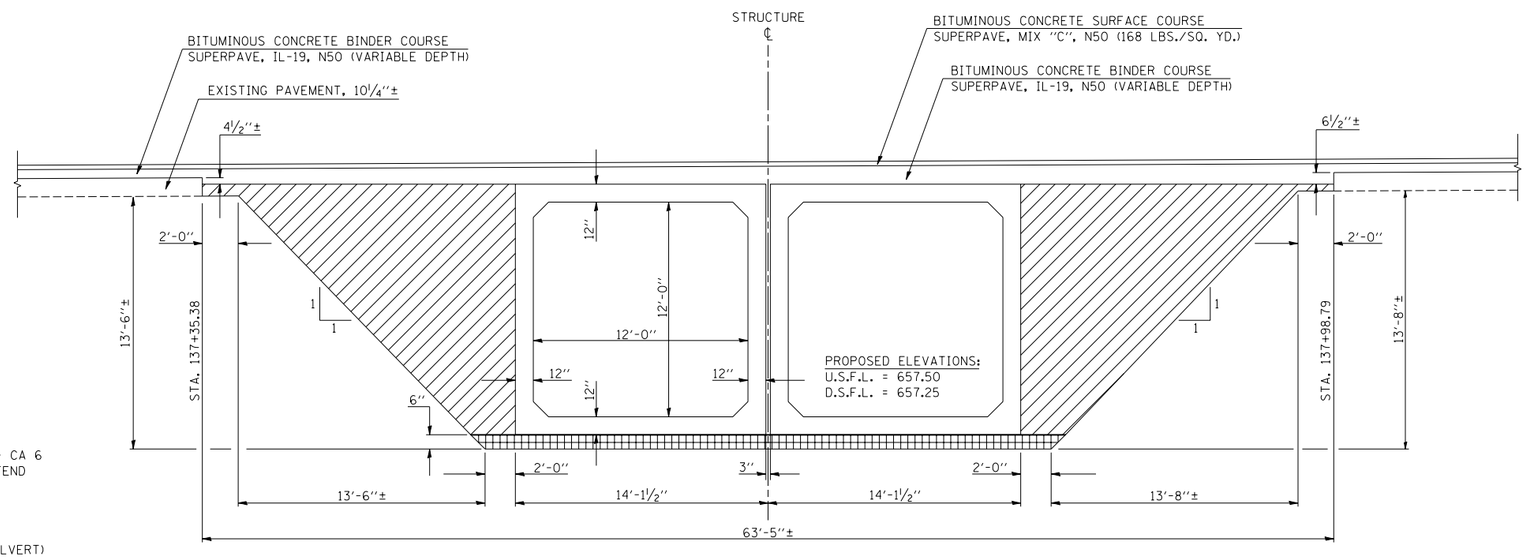

PAY LIMITS OF POROUS GRANULAR BACKFILL - CA 6
NOTE: POROUS GRANULAR BACKFILL SHALL EXTEND 16′-0″ EACH SIDE OF F.A.S. 516 CENTERLINE

POROUS GRANULAR MATERIAL - CA 7 (6″)
(INCLUDED IN PAY ITEM FOR PRECAST BOX CULVERT)

ILLINOIS DEPARTMENT OF TRANSPORTATION

DETAILS
PROPOSED S.N. 010-2028
F.A.S. 516/(C.H. 12)
SECTION 241BR & 56BR
CHAMPAIGN COUNTY

SCALE: NOT TO SCALE — DRAWN BY: B.B.P.
DATE: 05/15/06 — CHECKED BY: G.A.E.

PLOT DATE = 7/6/2006
FILE NAME = c:\projects\d501304 (v8)\2028details.dgn
PLOT SCALE = 42.3529 ' / IN.
USER NAME = piersonbr