CONTRACT NO. 70359				
F.A.S. RTE.	SECTION	COUNTY	TOTAL SHEETS	SHEET NO.
516	241BR & 568R	CHAMPAIGN	82	67
STA. 139+00.00		TO STA. 139+14.00		
FED. ROAD DIST. NO.	ILLINOIS	FED. AID PROJECT		

F.A.S. 516/C.H. 12
PROPOSED S.N. 010-2028

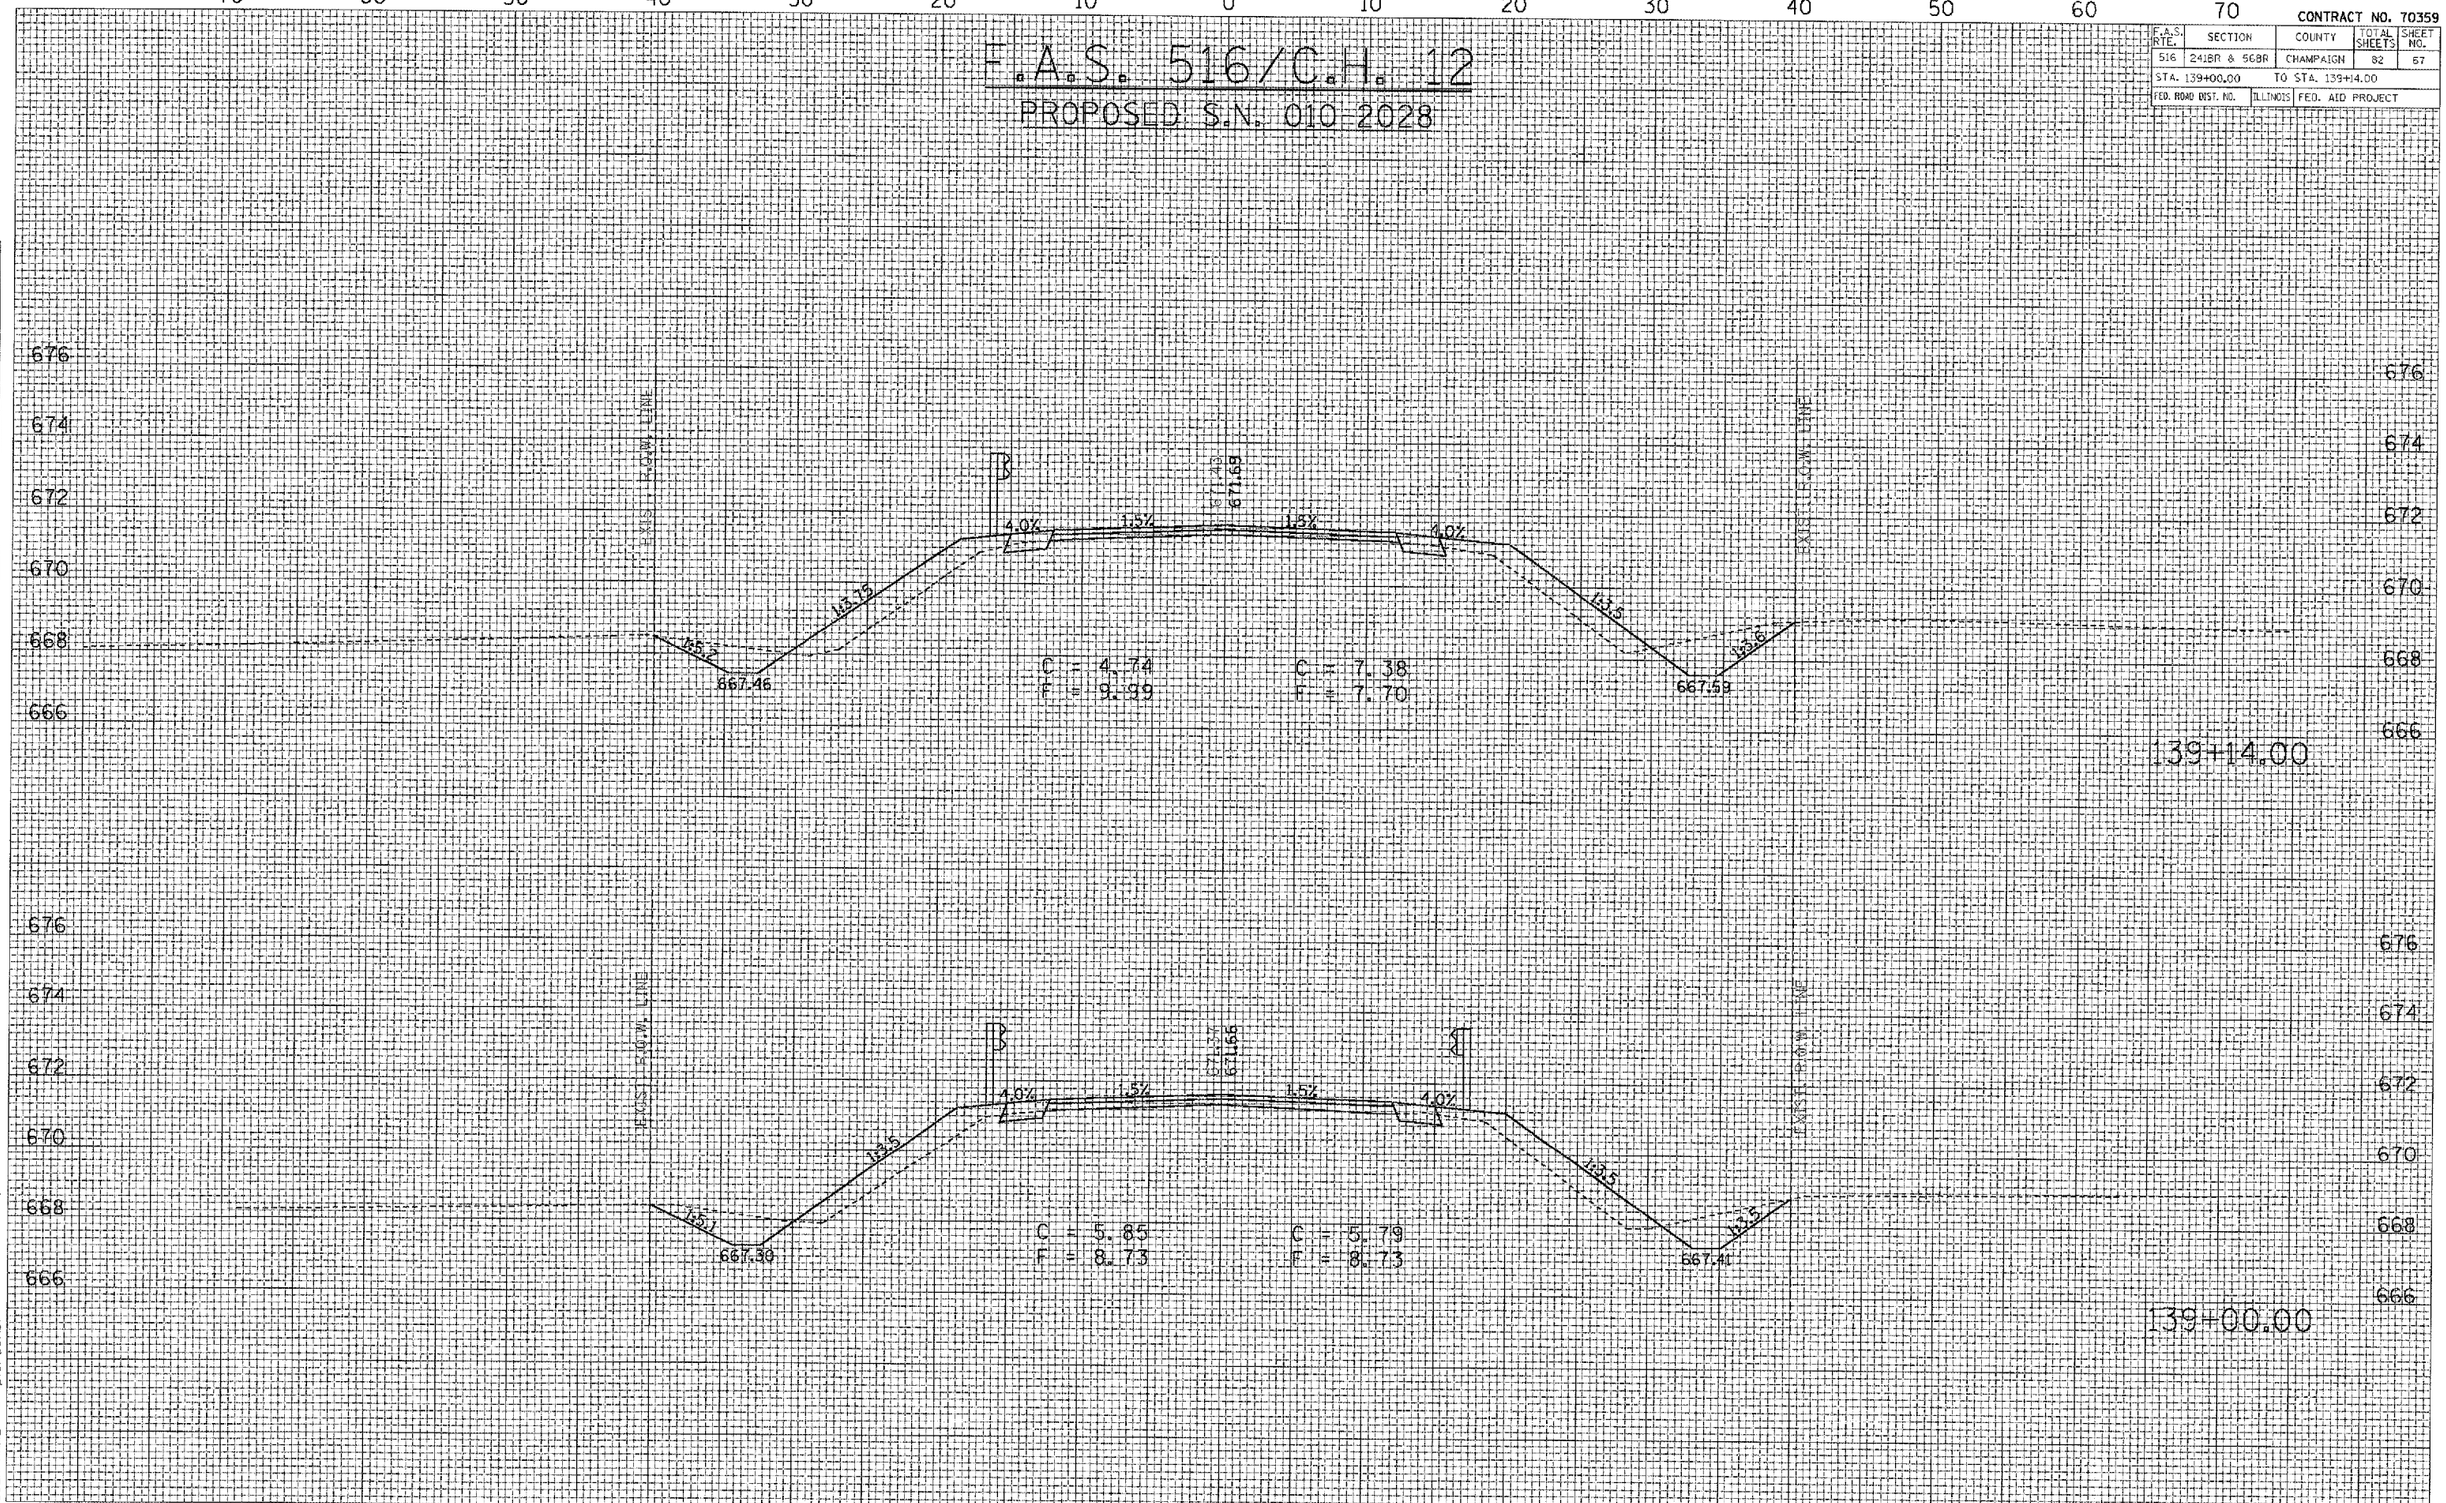

FINAL SURVEY	BY:	DATE
NOTE BOOK	SURVEYED	
	PLOTTED	
	TEMPLATE	
	AREAS	
	AREAS CHECKED	

ORIGINAL SURVEY	BY:	DATE
	SURVEYED	
	PLOTTED	
	TEMPLATE	
	AREAS	
	AREAS CHECKED	

PLOT DATE = 7/6/2006
FILE NAME = c:\projects\d50304 (v8)\2028xs.
PLOT SCALE = 10.5882 ' / IN.
USER NAME = piersonbr