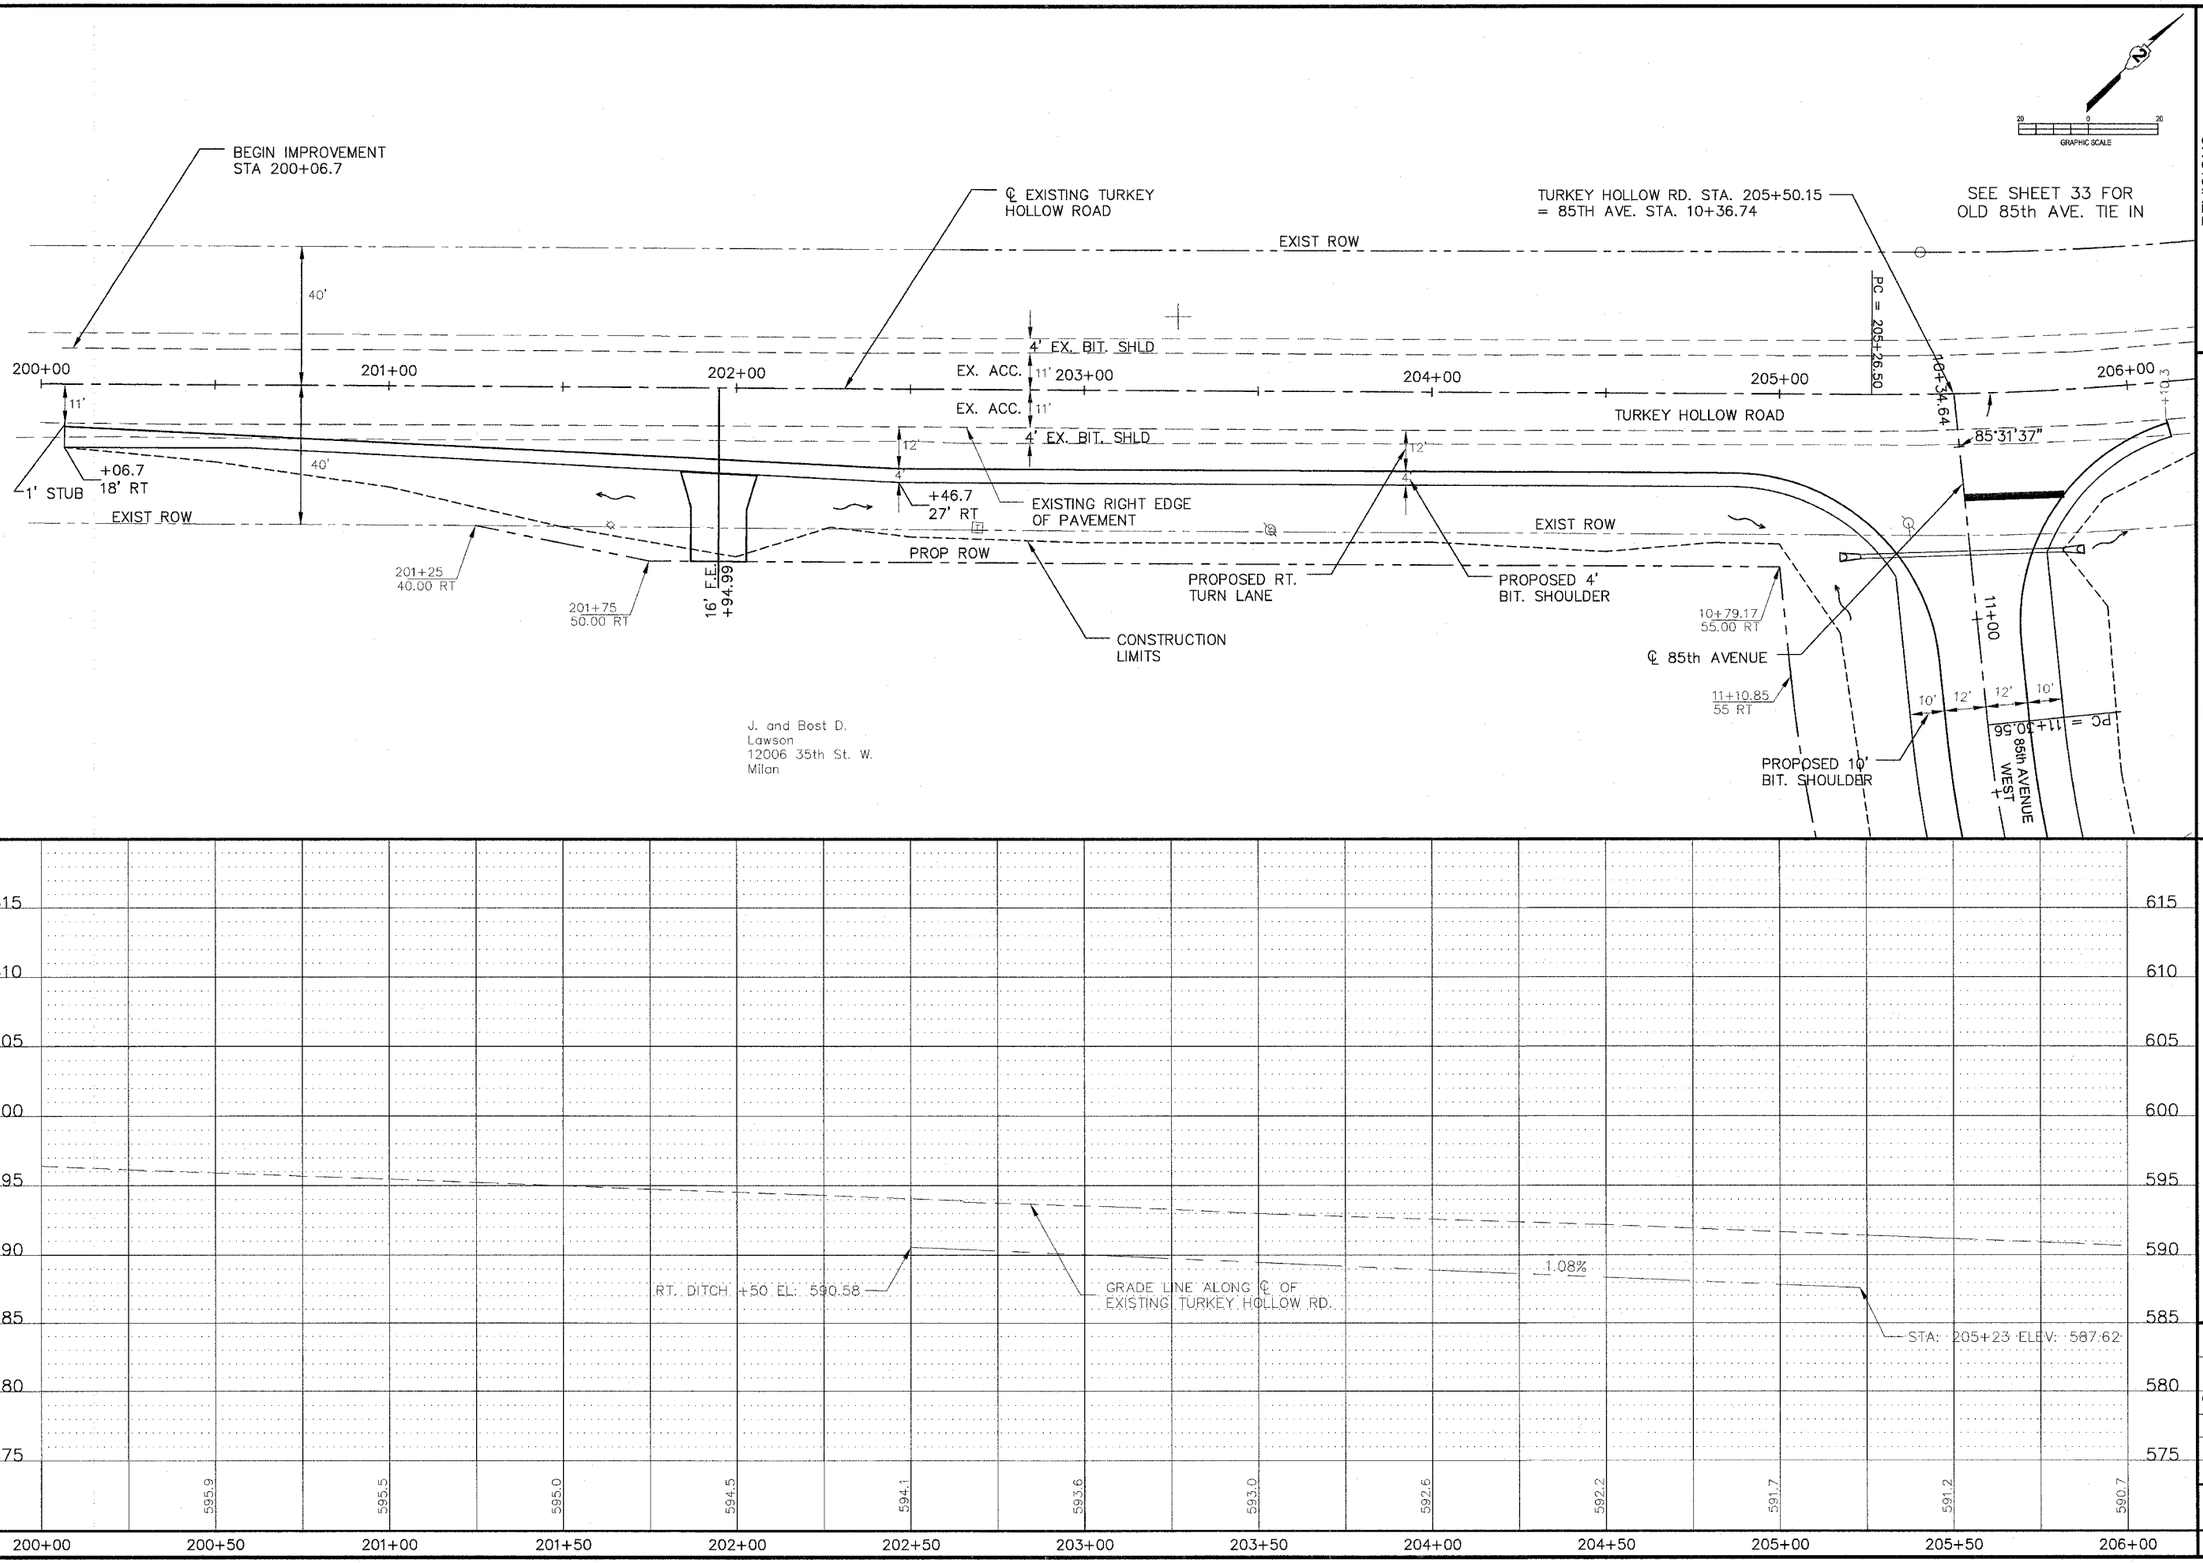

No.	DESCRIPTION	DATE

REVISIONS

Missman
STANLEY & ASSOCIATES, P.C.
Civil Engineering • Environmental Services • GIS • Landscape Architecture • Surveying
1011 27th Avenue Rock Island, Illinois 61201-6040
Phone (309) 788-7644 Fax (309) 788-7691

85TH AVE WEST
Rock Island, Illinois

TURN LANE PLAN AND PROFILE

Missman Project No: A04-T023

File Name: 2037A.dwg

© COPYRIGHT 2005
ALL RIGHTS RESERVED

Drawn By: WEF

Checked By: DRM

Date: MAY, 2006

32

O:\FA\2004\A047023-85AVE_WEST\dwg\2037A.dwg, 6/6/2006 8:51:37 AM