F.A.U. RTE.	SECTION	COUNTY	TOTAL SHEETS	SHEET NO.
9182	03-00176-03-RS	ST. CLAIR	14	5
STA. 303+53		TO STA. 317+00		
FED. ROAD DIST. NO.		ILLINOIS	WEST MAIN STREET	
PLAN VIEW AND PAVEMENT MARKING SHEET				

CONTRACT NO. 97284

PLAN VIEW

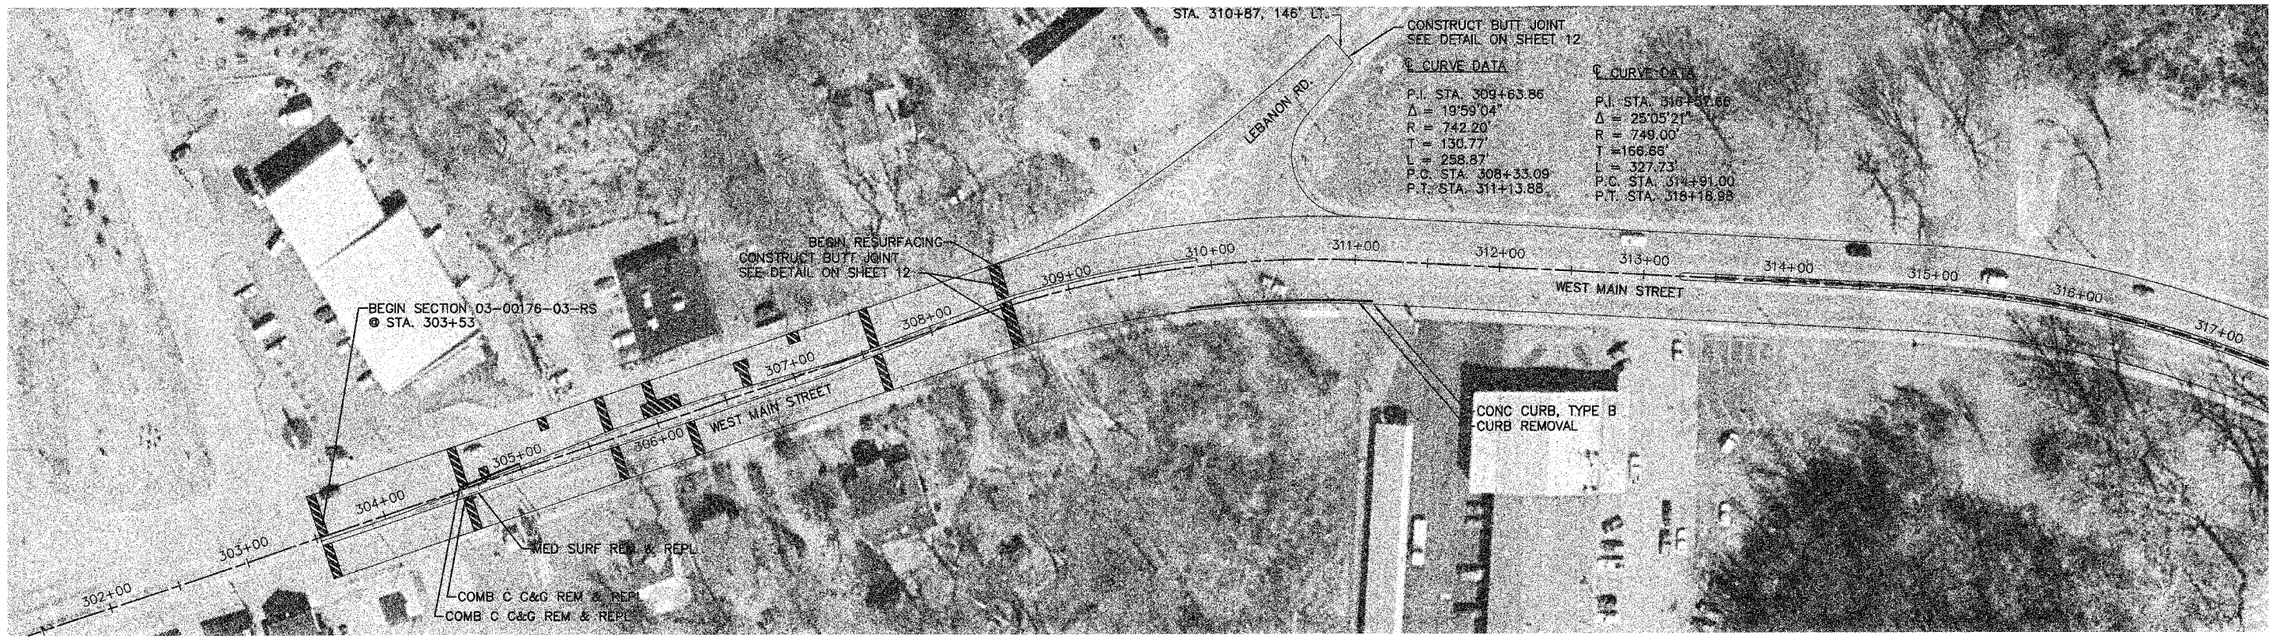

LEGEND

- SIDEWALK REMOVAL
- PAVEMENT REMOVAL
- PAVEMENT PATCHES-SEE SCHEDULE FOR TYPE AND CLASS
- BITUMINOUS SURFACE REMOVAL 1½" AND INCIDENTAL BITUMINOUS SURFACING
- CURB REMOVAL AND CONCRETE CURB, TYPE B
- MANHOLES TO BE ADJUSTED (SEE GENERAL NOTES)

(SEE SCHEDULES FOR LOCATIONS AND QUANTITIES.)

N

0 50' 100'

GRAPHIC SCALE
1" = 50'

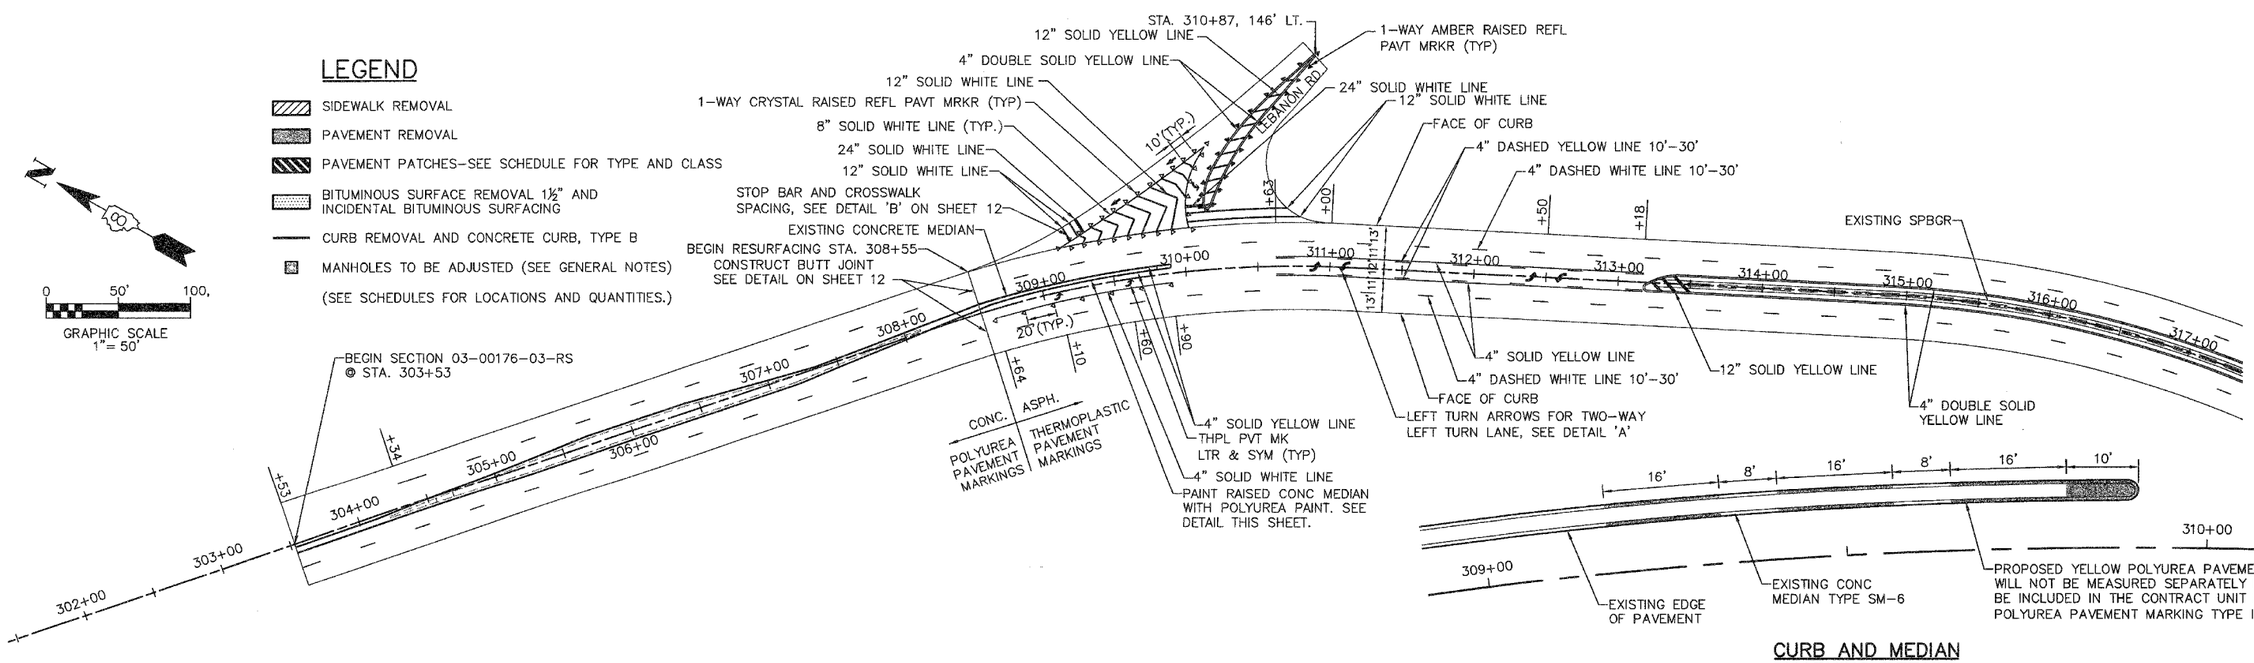

CURB AND MEDIAN
MARKING DETAIL

PAVEMENT MARKING PLAN

FINAL SURVEY	BY	DATE
SURVEYED		
PLOTTED		
TEMPLATE		
AREAS		
AREAS CHECKED		
NOTE BOOK NO.		

ORIGINAL SURVEY	BY	DATE
SURVEYED		
PLOTTED		
TEMPLATE		
AREAS		
AREAS CHECKED		
NOTE BOOK NO.		