CONTRACT NO. 98948

F.A.I. RTE.	SECTION	COUNTY	TOTAL SHEETS	SHEET NO.
57	*	WILLIAMSON	55	32
STA. _____		TO STA. _____		
FED. ROAD DIST. NO. _	ILLINOIS	FED. AID PROJECT		

* [X1-(4,4-1,5,6,6-2)] R-1

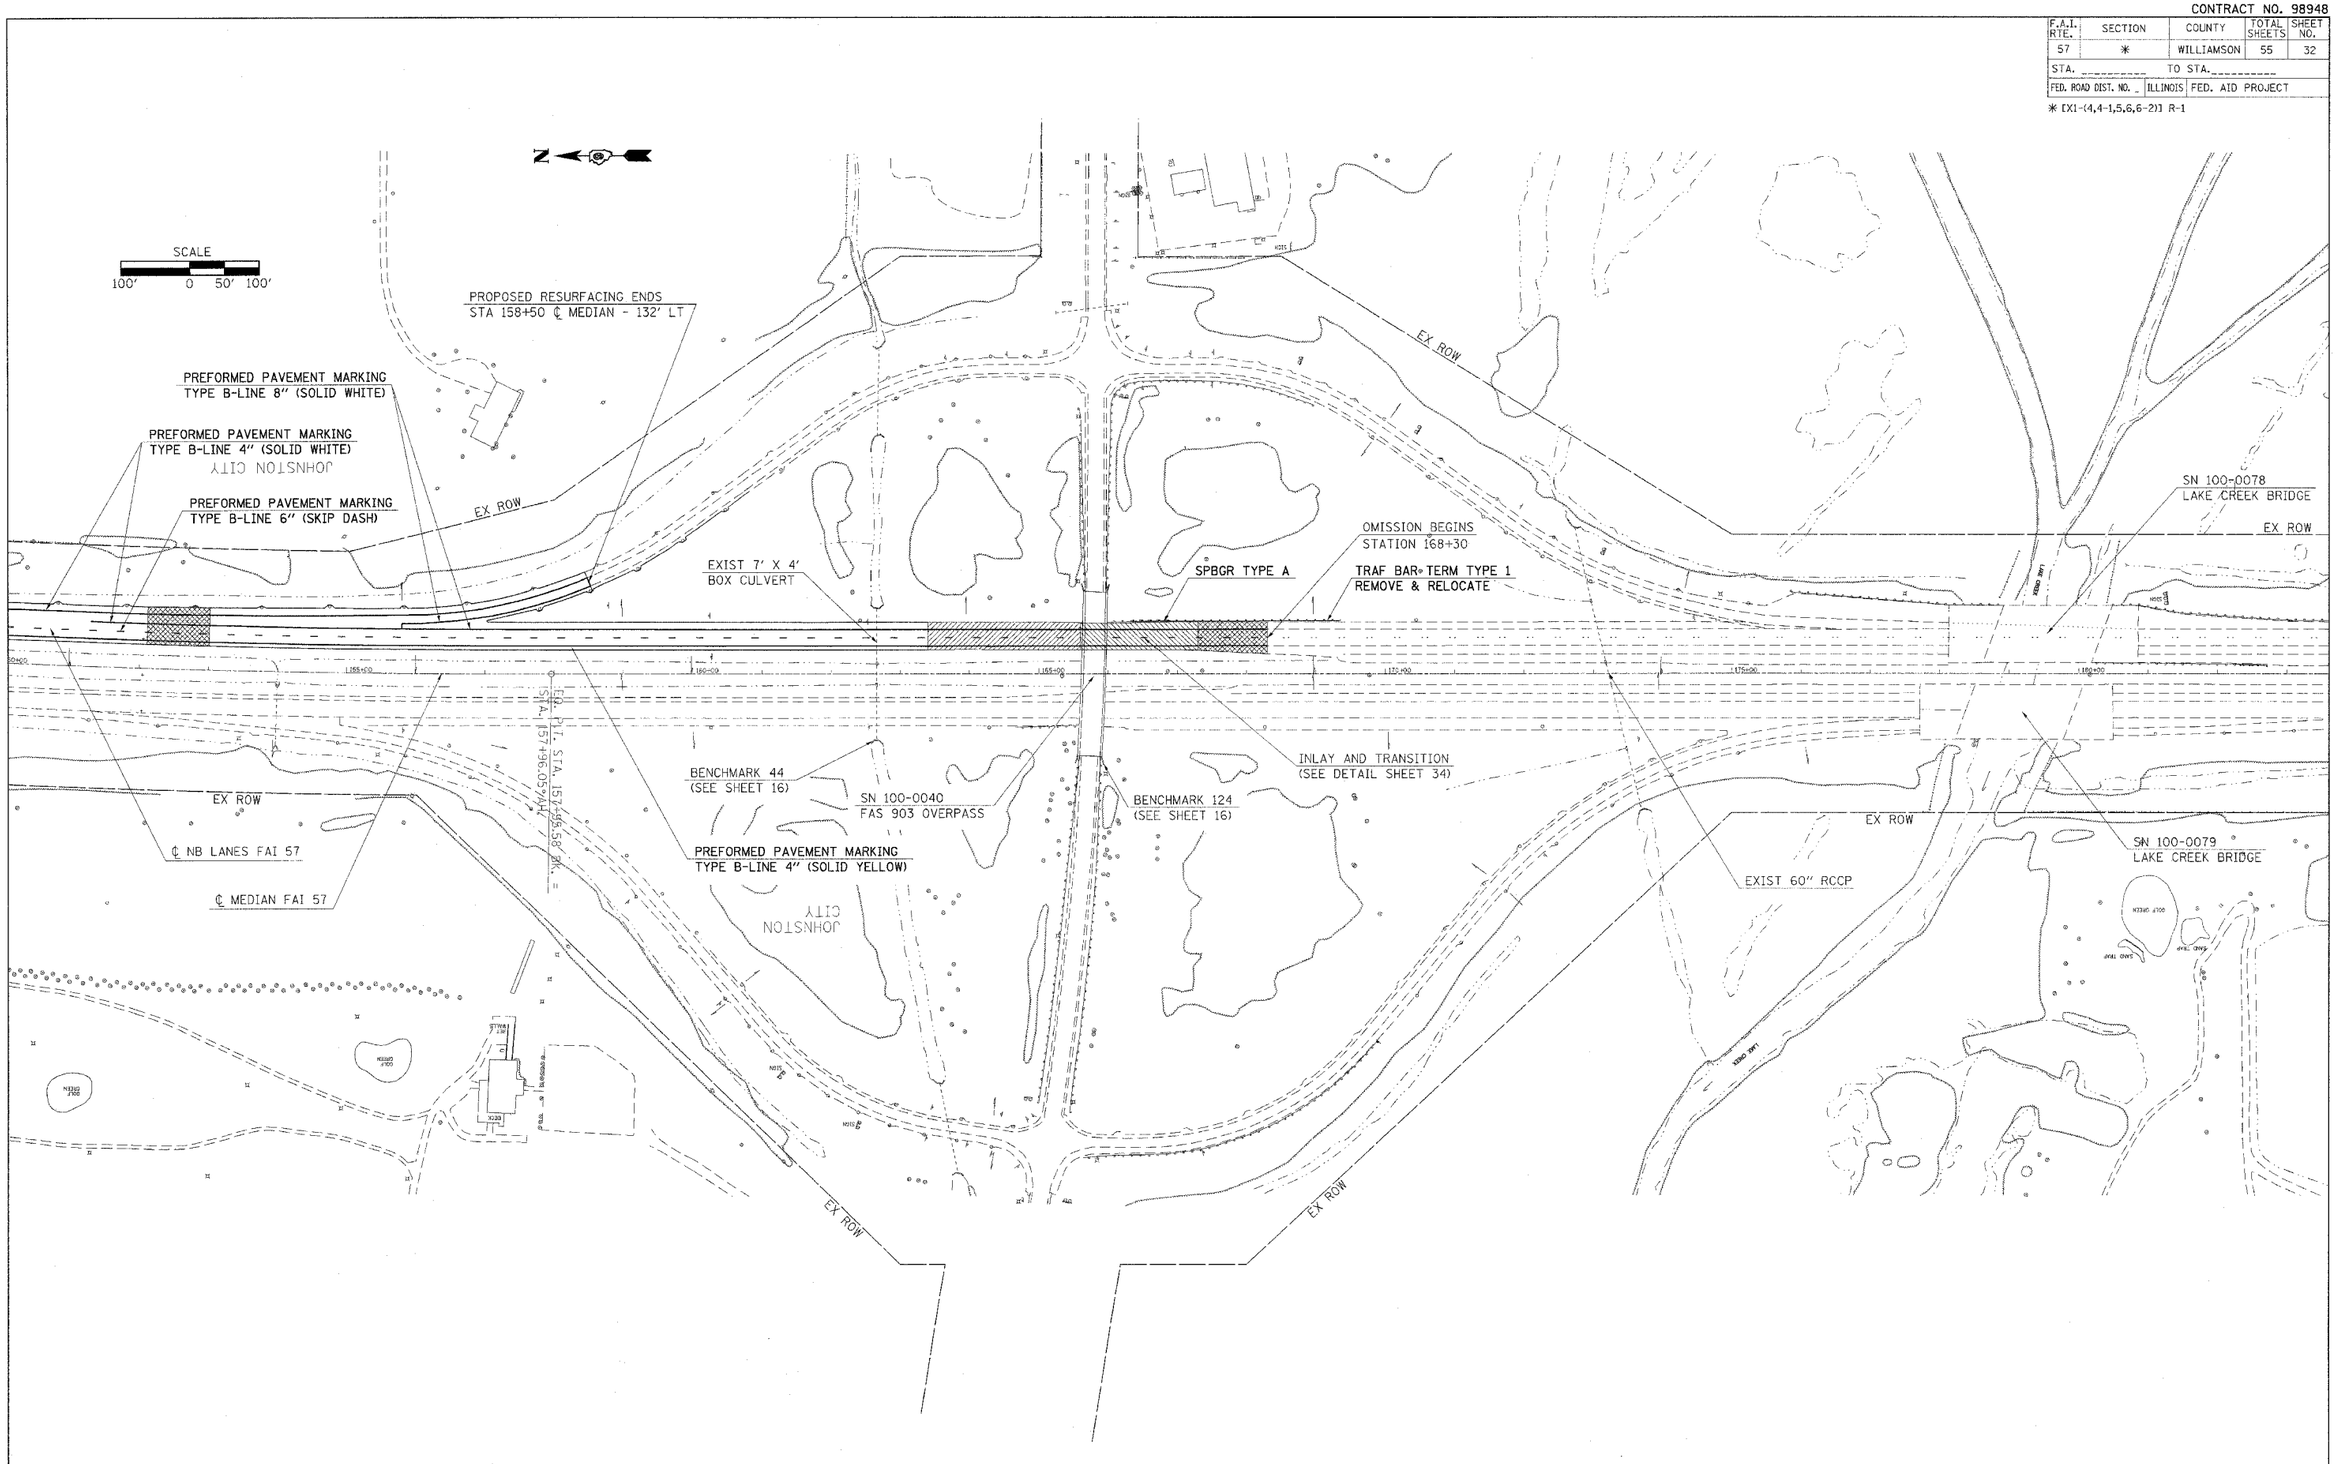

PLOT DATE = 8/18/2006
FILE NAME = c:\projects\d901605\d901605p3.m32
PLOT SCALE = 100.0000 ' / IN.
USER NAME = shepardgd

ROADWAY PLAN - FAS 903 OVERPASS /JOHNSTON CITY INTERCHANGE