CONTRACT #60445

| F.A.P. RTE. | SECTION | COUNTY | TOTAL SHEETS | SHEET NO. |
|---|---|---|---|---|
| 840 | | WILL | 121 | 13 |
| STA. | | TO STA. | | |
| FED. ROAD DIST. NO. | | ILLINOIS | FED. AID PROJECT | |

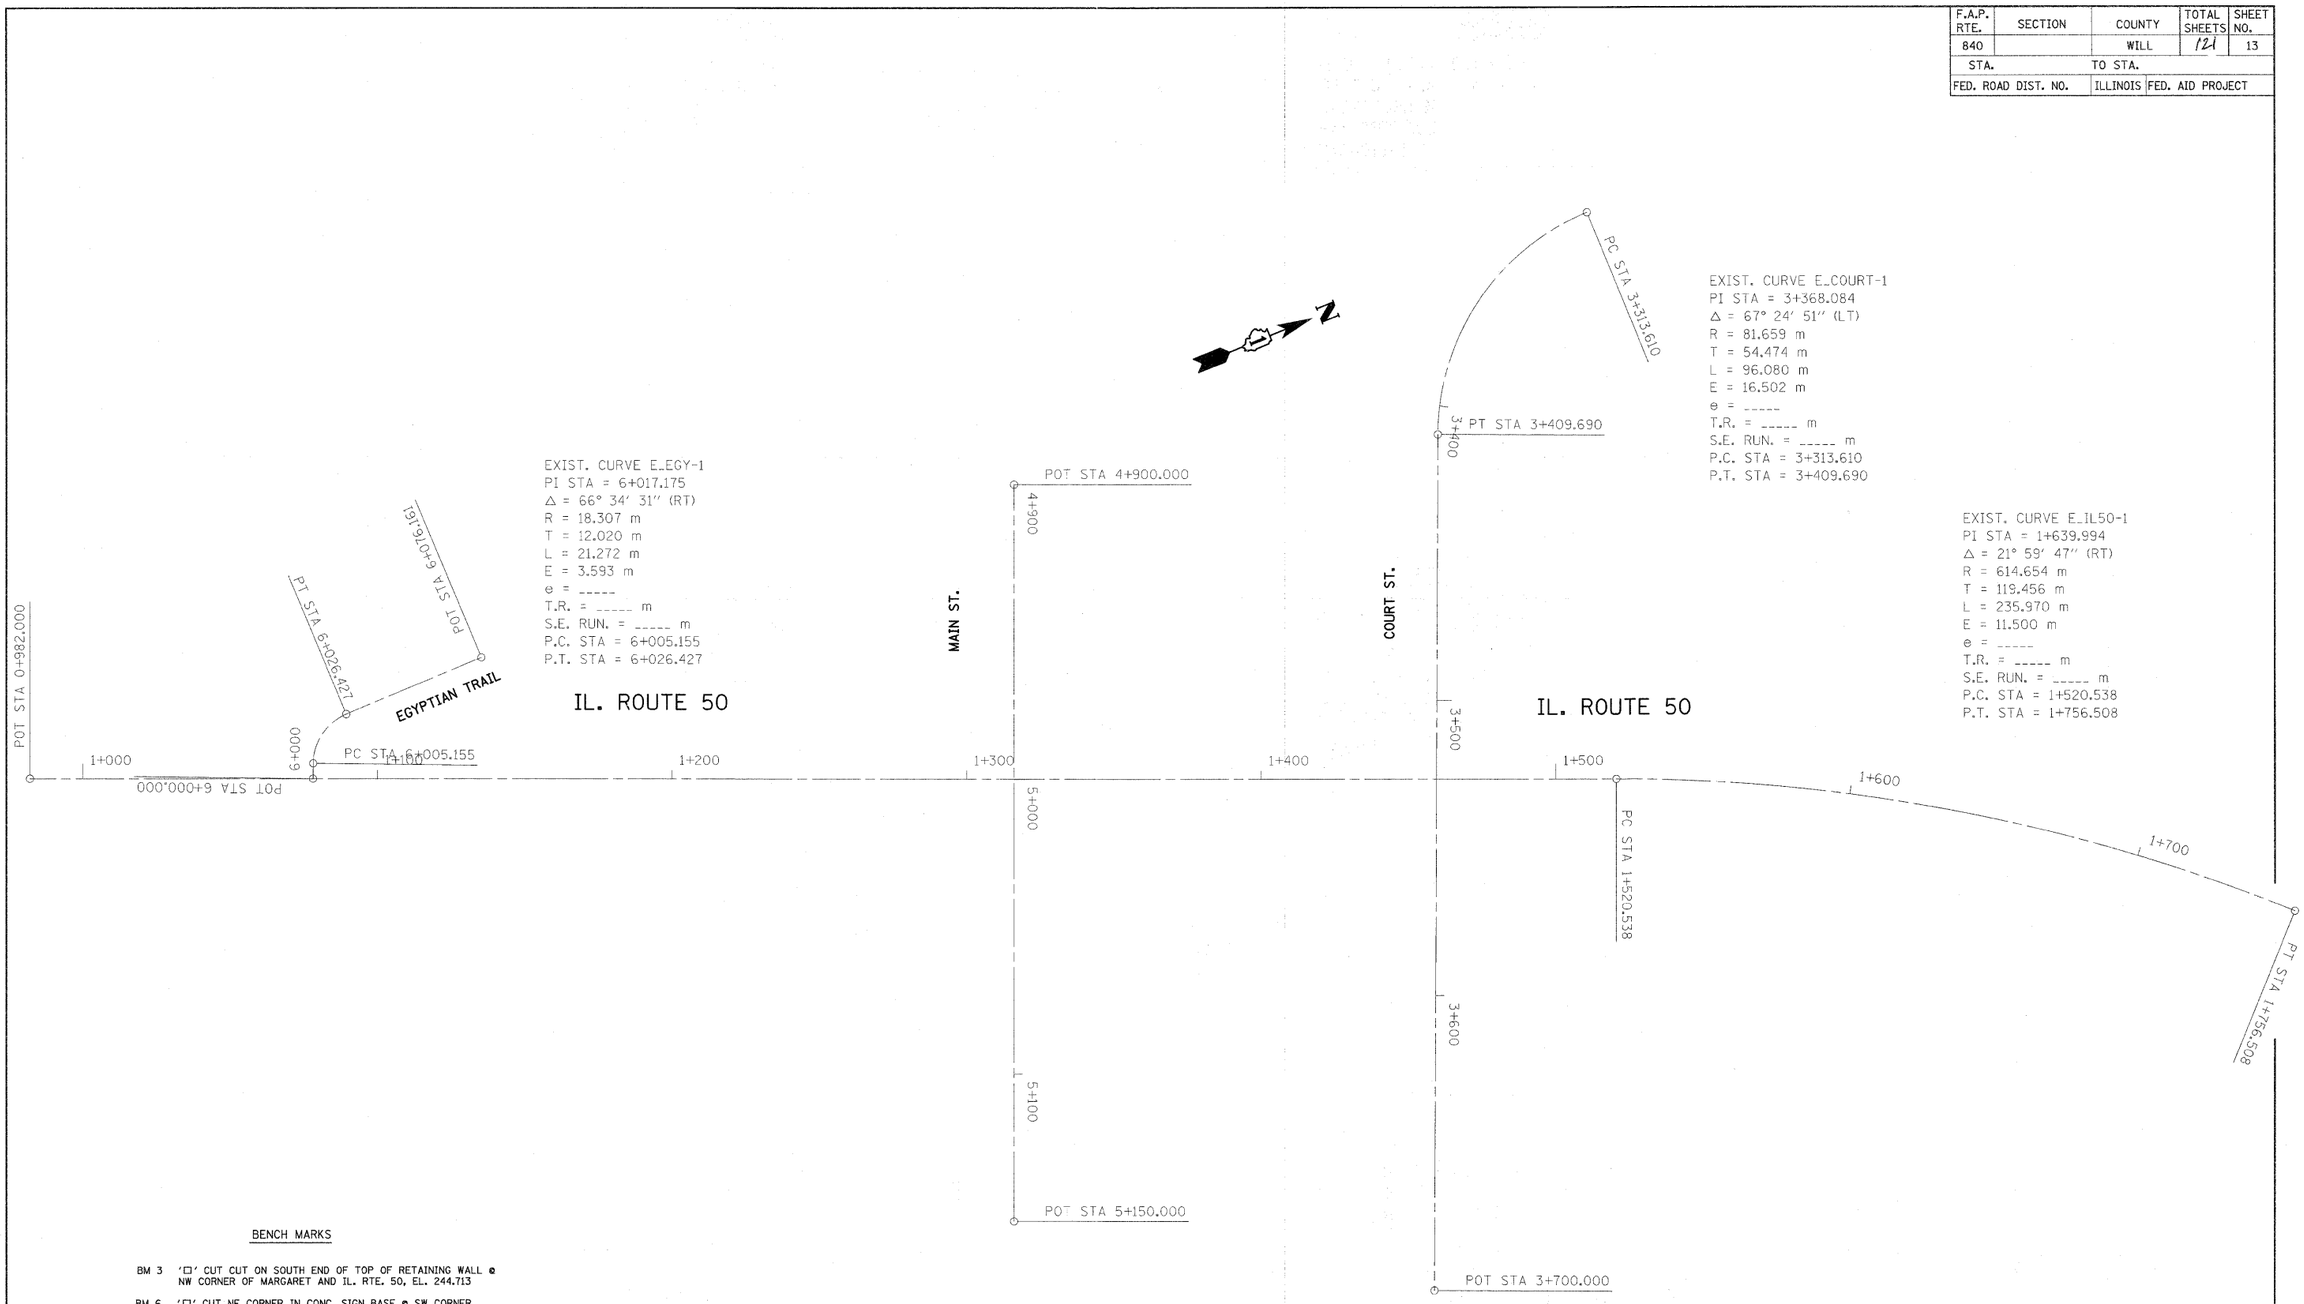


BENCH MARKS

BM 3 '□' CUT CUT ON SOUTH END OF TOP OF RETAINING WALL ℄ NW CORNER OF MARGARET AND IL. RTE. 50, EL. 244.713

BM 6 '□' CUT NE CORNER IN CONC. SIGN BASE ℄ SW CORNER S. GOVERNORS HWY (IL. RTE. 50) & W. COURT ST., EL. 246.325

BM 7 '□' CUT SE CORNER OF CONCRETE SIGN BASE ℄ NE CORNER S. GOVERNORS HWY (IL. RTE. 50) & W MAIN ST., EL. 248.130

BM 10 ON NW FLANGE BOLT ON FIRE HYDRANT ℄ WEST SIDE OF EGYPTIAN TRAIL AND IL. RTE. 50 BUSINESS 25964, EL. 242.802

BM 11 ON NW FLANGE BOLT ON FIRE HYDRANT ℄ NORTH SIDE OF COURT ST. AT BRIAR, EL. 246.020

BM 13 ON NE FLANGE BOLT ON FIRE HYDRANT ℄ NE CORNER OF COURT ST. AND CHESTNUT, EL. 246.547

BM 14 ON NW FLANGE BOLT ON FIRE HYDRANT ℄ NW CORNER OF MAIN ST. AND CHESTNUT, EL. 245.879

| REVISIONS | |
|---|---|
| NAME | DATE |
| | |
| | |
| | |
| | |
| | |
| | |
| | |
| | |

ILLINOIS DEPARTMENT OF TRANSPORTATION

IL. RTE. 50 AT MAIN ST. & COURT ST.
ALIGNMENT & TIES PLAN

SCALE 1:1000 DRAWN BY

DATE 5/11/2011 CHECKED BY

5/11/2011
c:\pw_work\pwidot\bauerdl\d0198247\P102397-sht-ATB.dgn
bauerdl

13