CONTRACT #60445

F.A.P. RTE.	SECTION	COUNTY	TOTAL SHEETS	SHEET NO.
840	143N	WILL	121	34
STA. 1+350		TO STA. 1+640		
FED. ROAD DIST. NO.		ILLINOIS	FED. AID PROJECT	

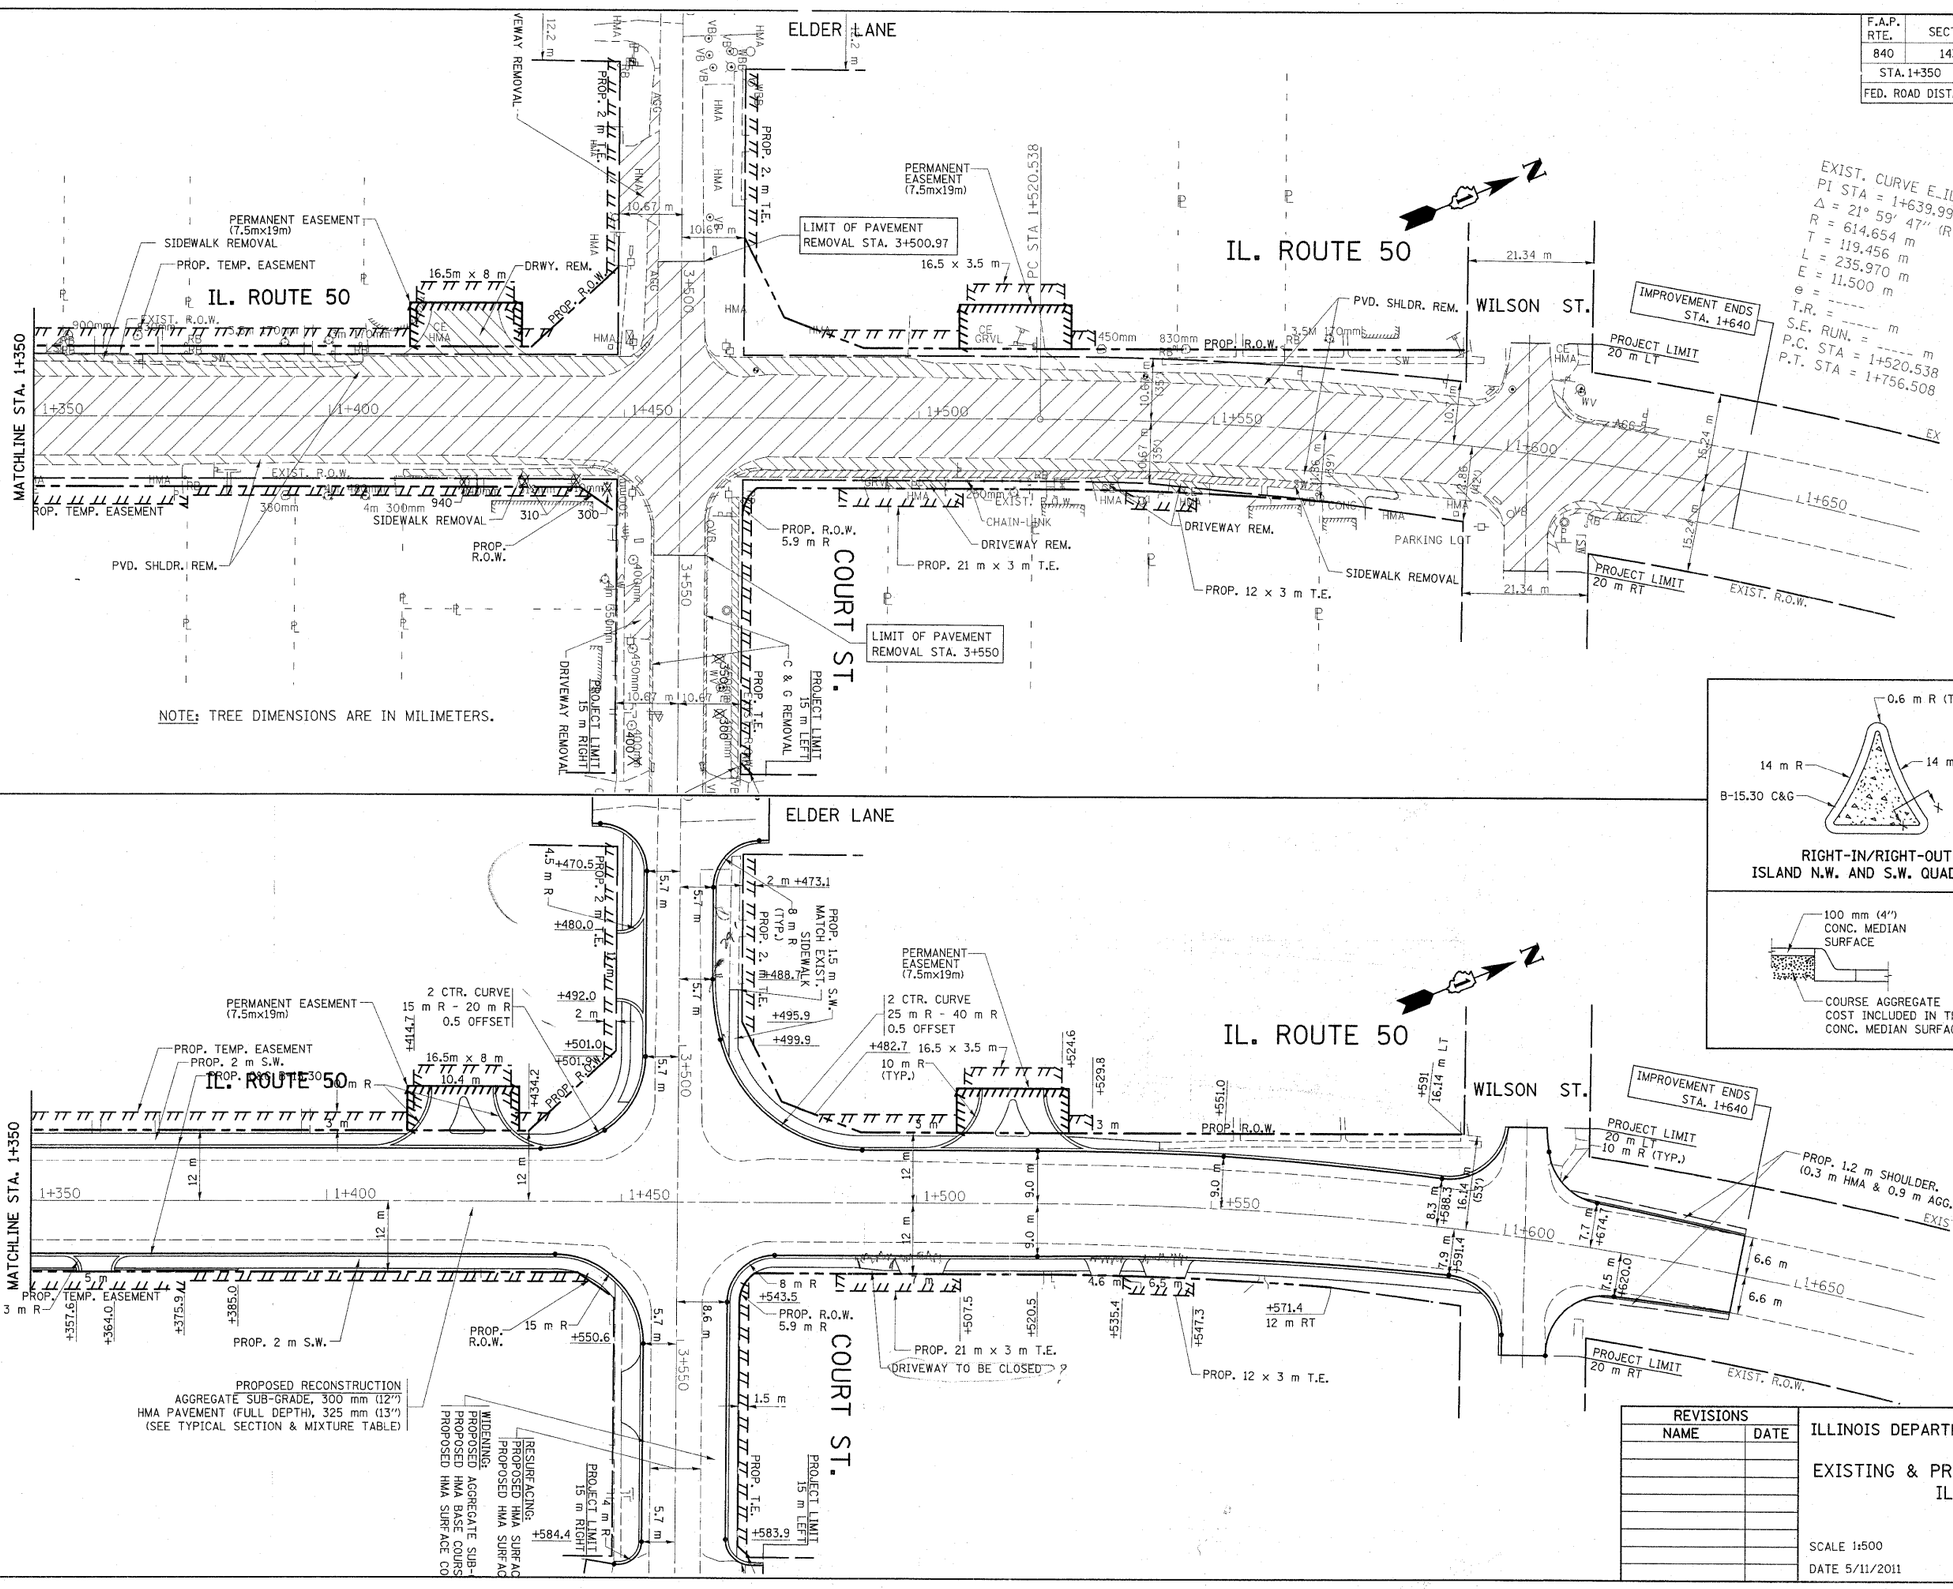

REVISIONS	
NAME	DATE

ILLINOIS DEPARTMENT OF TRANSPORTATION

EXISTING & PROPOSED ROADWAY PLAN
IL. RTE. 50

SCALE 1:500 — DRAWN BY

DATE 5/11/2011 — CHECKED BY Rev.

5/11/2011
c:\pw_work\pwidot\bauerdl\d0198247\P102397-sht-plan.dgn
bauerdl