CONTRACT # 60445

F.A.P. RTE.	SECTION	COUNTY	TOTAL SHEETS	SHEET NO.
840	143N	WILL	12	5
STA.		TO STA.		
FED. ROAD DIST. NO.		ILLINOIS	FED. AID PROJECT	

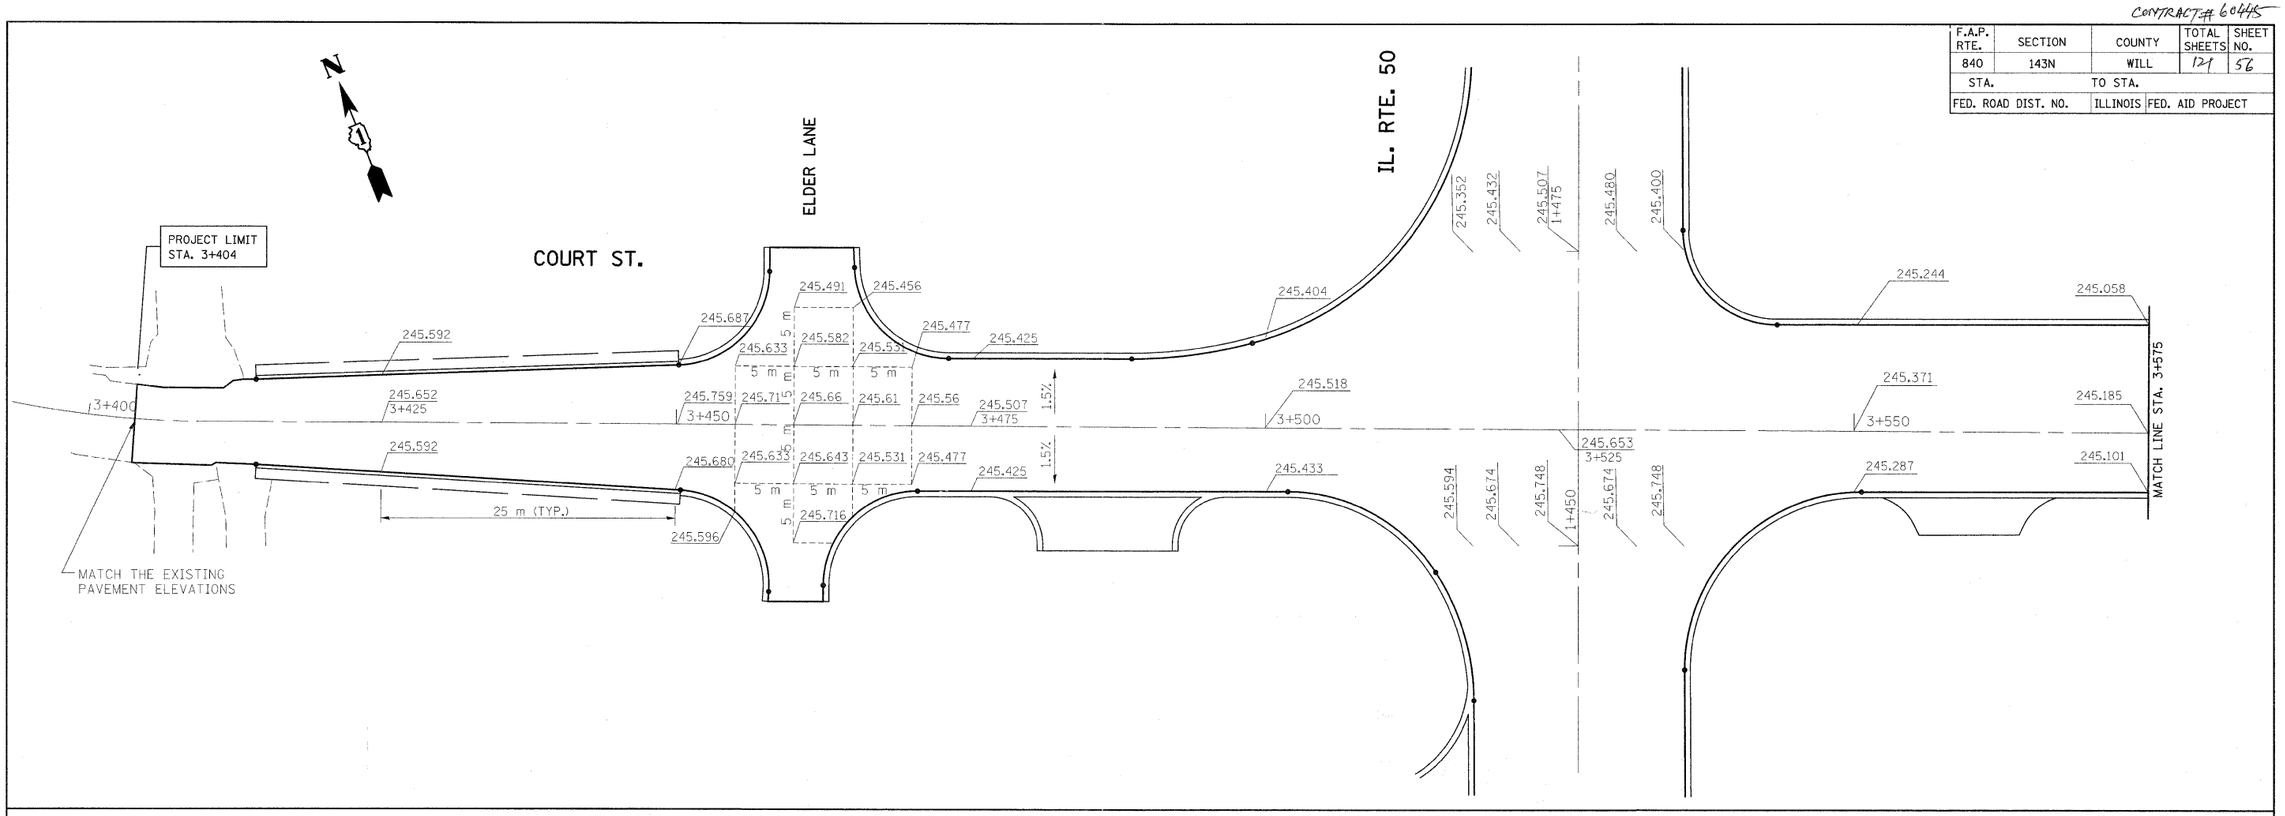

BM #11: ON NW FLANGE BOLT ON FIRE HYDRANT
AT NORTH SIDE OF COURT ST. AT BRIAR.
ELEVATION: 246.020

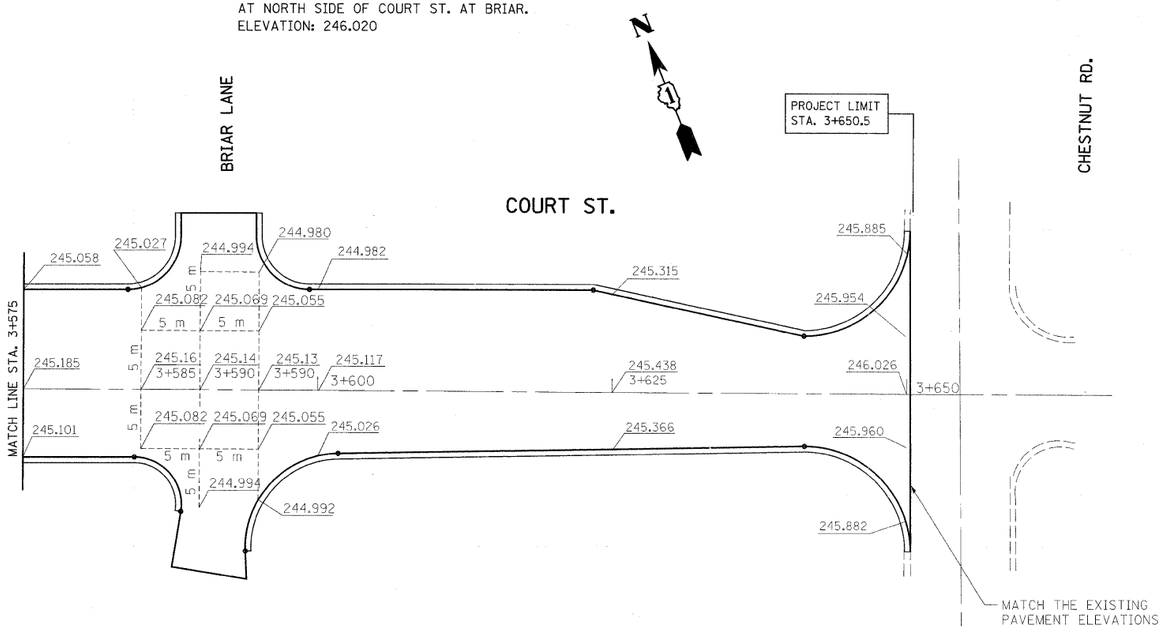

REVISIONS	
NAME	DATE

ILLINOIS DEPARTMENT OF TRANSPORTATION

PROPOSED PAVEMENT ELEVATIONS FOR COURT ST.

SCALE 1:250 — DRAWN BY CADD

DATE 5/11/2011 — CHECKED BY

5/11/2011
c:\pw_work\pwidot\bauerdl\d0198247\PI02397-sht-plan.dgn
bauerdl