CONTRACT *60445

F.A.P. RTE.	SECTION	COUNTY	TOTAL SHEETS	SHEET NO.
840		WILL	121	57
STA. 1+000		TO STA. 1+350		
FED. ROAD DIST. NO.		ILLINOIS	FED. AID PROJECT	

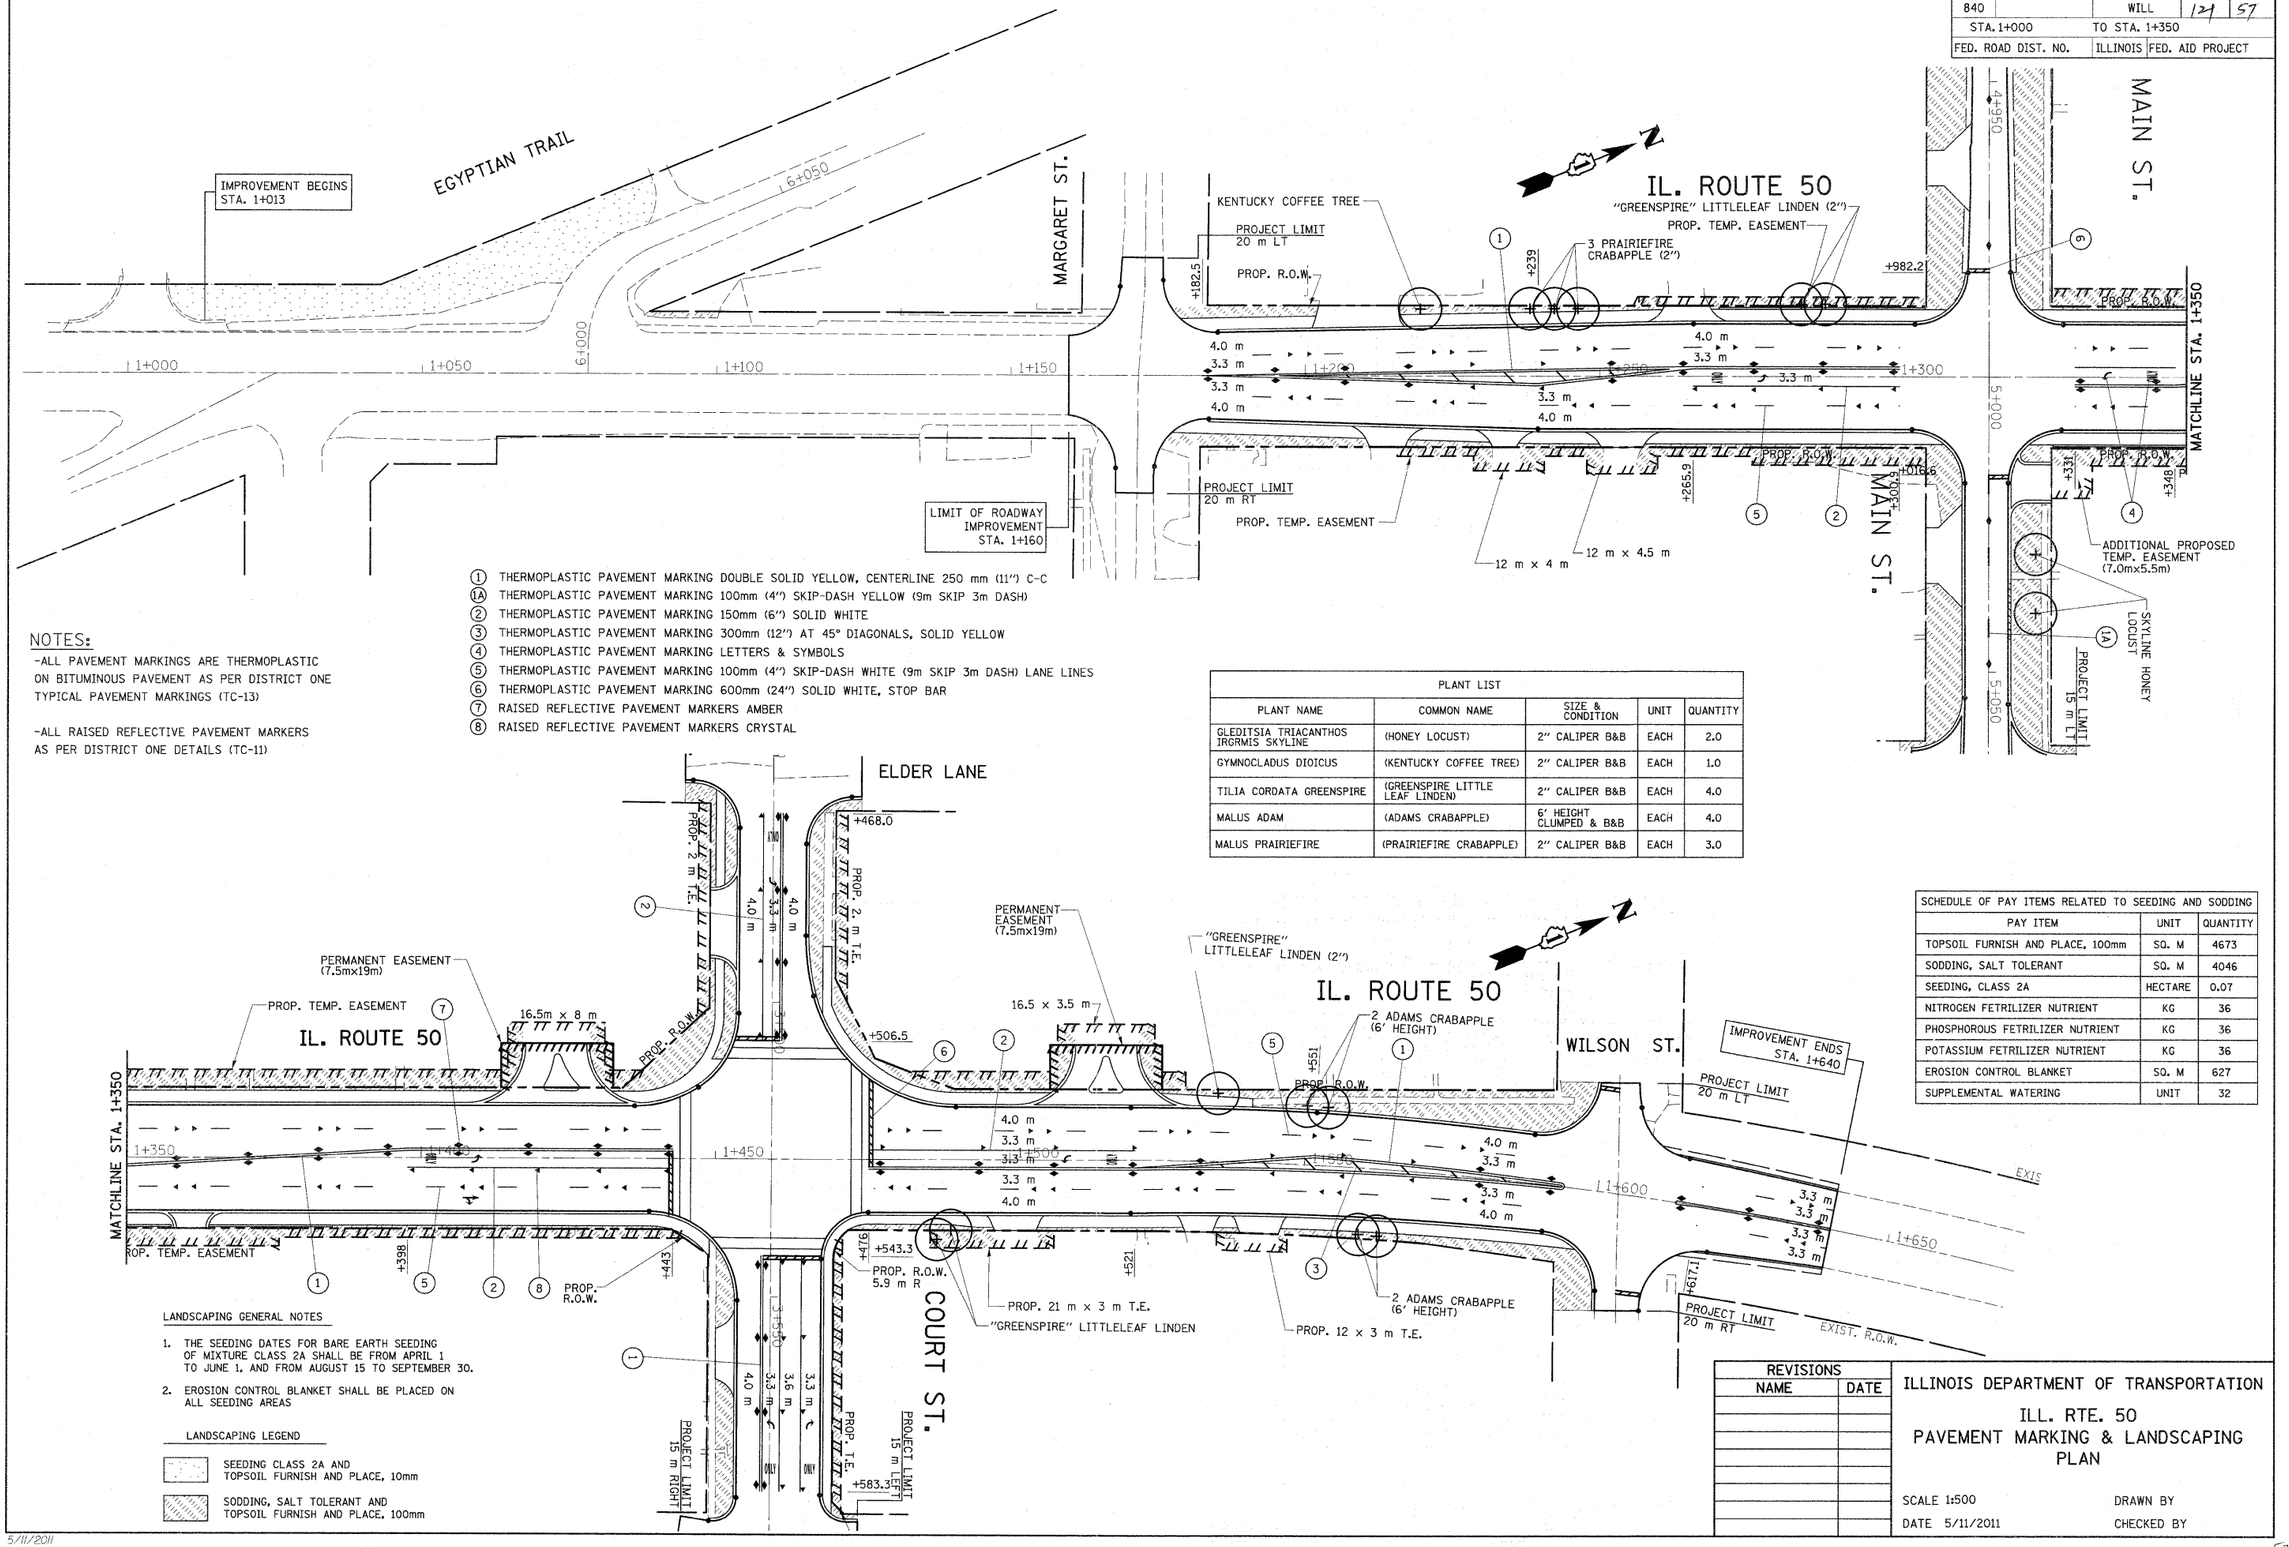

NOTES:

-ALL PAVEMENT MARKINGS ARE THERMOPLASTIC ON BITUMINOUS PAVEMENT AS PER DISTRICT ONE TYPICAL PAVEMENT MARKINGS (TC-13)

-ALL RAISED REFLECTIVE PAVEMENT MARKERS AS PER DISTRICT ONE DETAILS (TC-11)

(1) THERMOPLASTIC PAVEMENT MARKING DOUBLE SOLID YELLOW, CENTERLINE 250 mm (11") C-C
(1A) THERMOPLASTIC PAVEMENT MARKING 100mm (4") SKIP-DASH YELLOW (9m SKIP 3m DASH)
(2) THERMOPLASTIC PAVEMENT MARKING 150mm (6") SOLID WHITE
(3) THERMOPLASTIC PAVEMENT MARKING 300mm (12") AT 45° DIAGONALS, SOLID YELLOW
(4) THERMOPLASTIC PAVEMENT MARKING LETTERS & SYMBOLS
(5) THERMOPLASTIC PAVEMENT MARKING 100mm (4") SKIP-DASH WHITE (9m SKIP 3m DASH) LANE LINES
(6) THERMOPLASTIC PAVEMENT MARKING 600mm (24") SOLID WHITE, STOP BAR
(7) RAISED REFLECTIVE PAVEMENT MARKERS AMBER
(8) RAISED REFLECTIVE PAVEMENT MARKERS CRYSTAL

PLANT LIST

PLANT NAME	COMMON NAME	SIZE & CONDITION	UNIT	QUANTITY
GLEDITSIA TRIACANTHOS IRGRMIS SKYLINE	(HONEY LOCUST)	2" CALIPER B&B	EACH	2.0
GYMNOCLADUS DIOICUS	(KENTUCKY COFFEE TREE)	2" CALIPER B&B	EACH	1.0
TILIA CORDATA GREENSPIRE	(GREENSPIRE LITTLE LEAF LINDEN)	2" CALIPER B&B	EACH	4.0
MALUS ADAM	(ADAMS CRABAPPLE)	6' HEIGHT CLUMPED & B&B	EACH	4.0
MALUS PRAIRIEFIRE	(PRAIRIEFIRE CRABAPPLE)	2" CALIPER B&B	EACH	3.0

SCHEDULE OF PAY ITEMS RELATED TO SEEDING AND SODDING

PAY ITEM	UNIT	QUANTITY
TOPSOIL FURNISH AND PLACE, 100mm	SQ. M	4673
SODDING, SALT TOLERANT	SQ. M	4046
SEEDING, CLASS 2A	HECTARE	0.07
NITROGEN FETRILIZER NUTRIENT	KG	36
PHOSPHOROUS FETRILIZER NUTRIENT	KG	36
POTASSIUM FETRILIZER NUTRIENT	KG	36
EROSION CONTROL BLANKET	SQ. M	627
SUPPLEMENTAL WATERING	UNIT	32

LANDSCAPING GENERAL NOTES

1. THE SEEDING DATES FOR BARE EARTH SEEDING OF MIXTURE CLASS 2A SHALL BE FROM APRIL 1 TO JUNE 1, AND FROM AUGUST 15 TO SEPTEMBER 30.
2. EROSION CONTROL BLANKET SHALL BE PLACED ON ALL SEEDING AREAS

LANDSCAPING LEGEND

SEEDING CLASS 2A AND TOPSOIL FURNISH AND PLACE, 10mm

SODDING, SALT TOLERANT AND TOPSOIL FURNISH AND PLACE, 100mm

REVISIONS NAME	DATE

ILLINOIS DEPARTMENT OF TRANSPORTATION

ILL. RTE. 50
PAVEMENT MARKING & LANDSCAPING PLAN

SCALE 1:500 DRAWN BY
DATE 5/11/2011 CHECKED BY

5/11/2011
c:\pw_work\pwidot\bauerdl\d0198247\PI02397-sht-pmk.dgn
bauerdl