*REF-er03
*REF-er04

CONTRACT #60445

F.A.P. RTE.	SECTION	COUNTY	TOTAL SHEETS	SHEET NO.
840	143 N	WILL	121	60
STA. 1+000		TO STA. 1+350		
FED. ROAD DIST. NO. 1		ILLINOIS	FED. AID PROJECT	

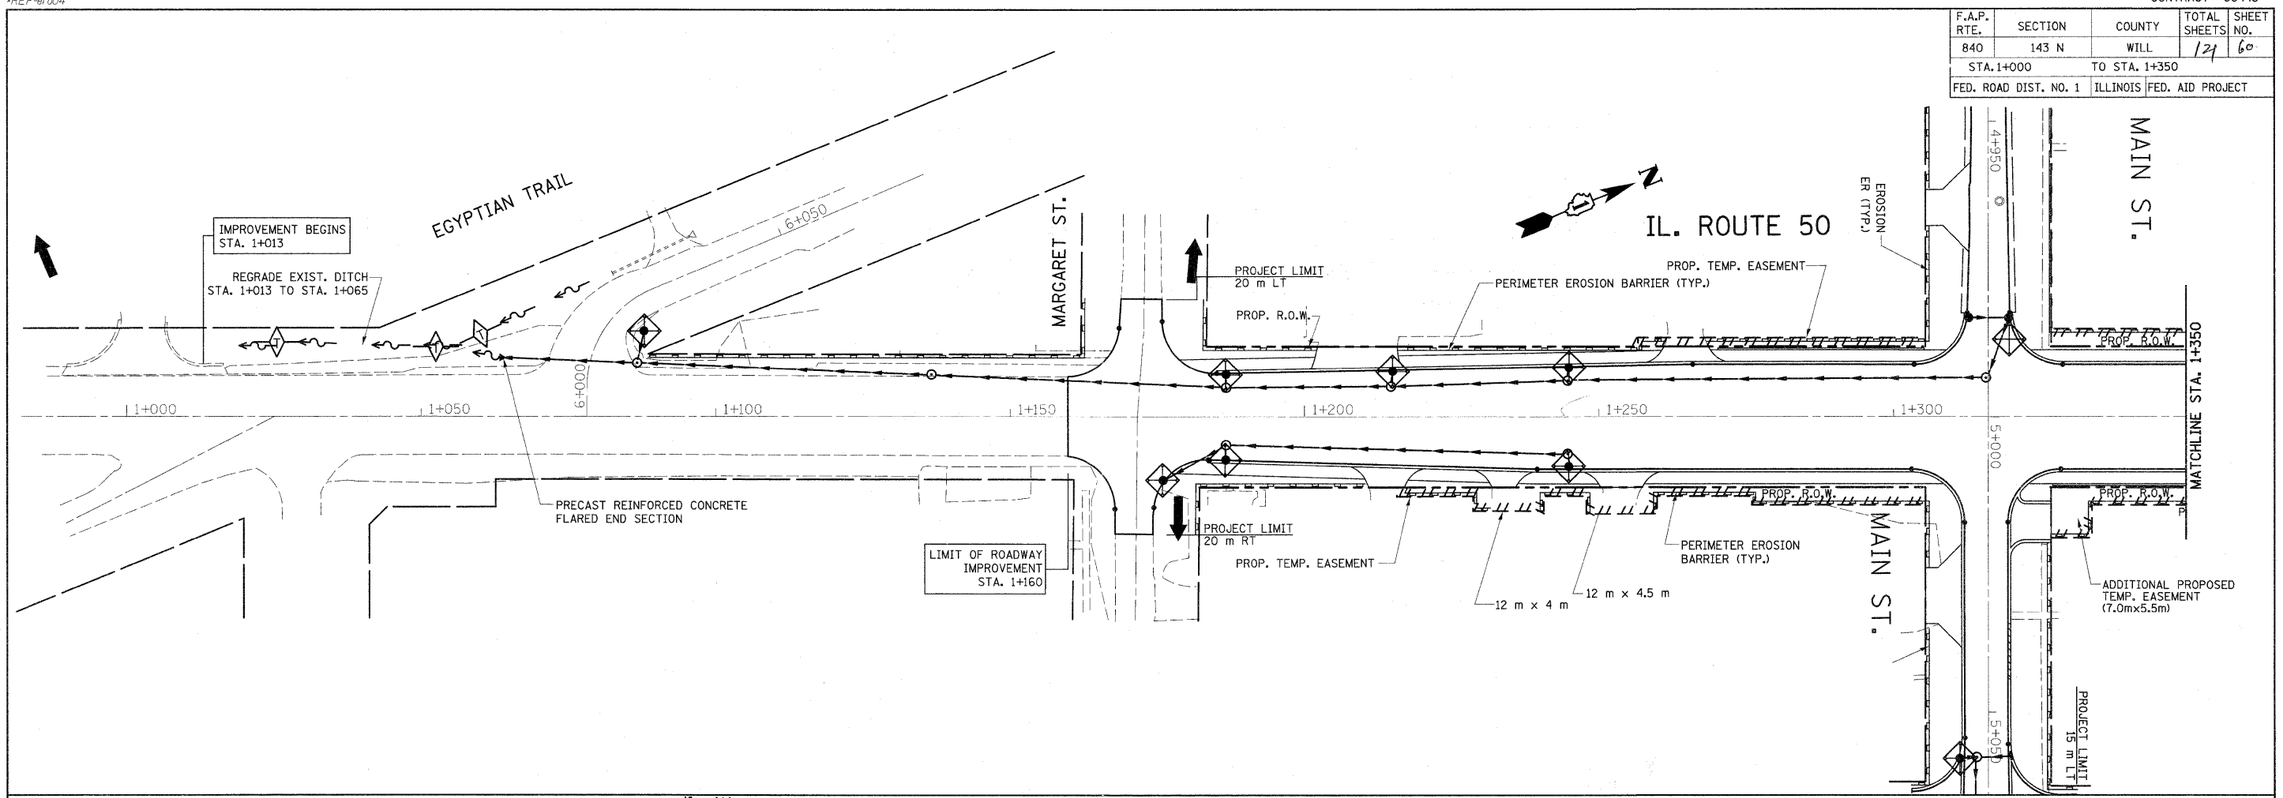

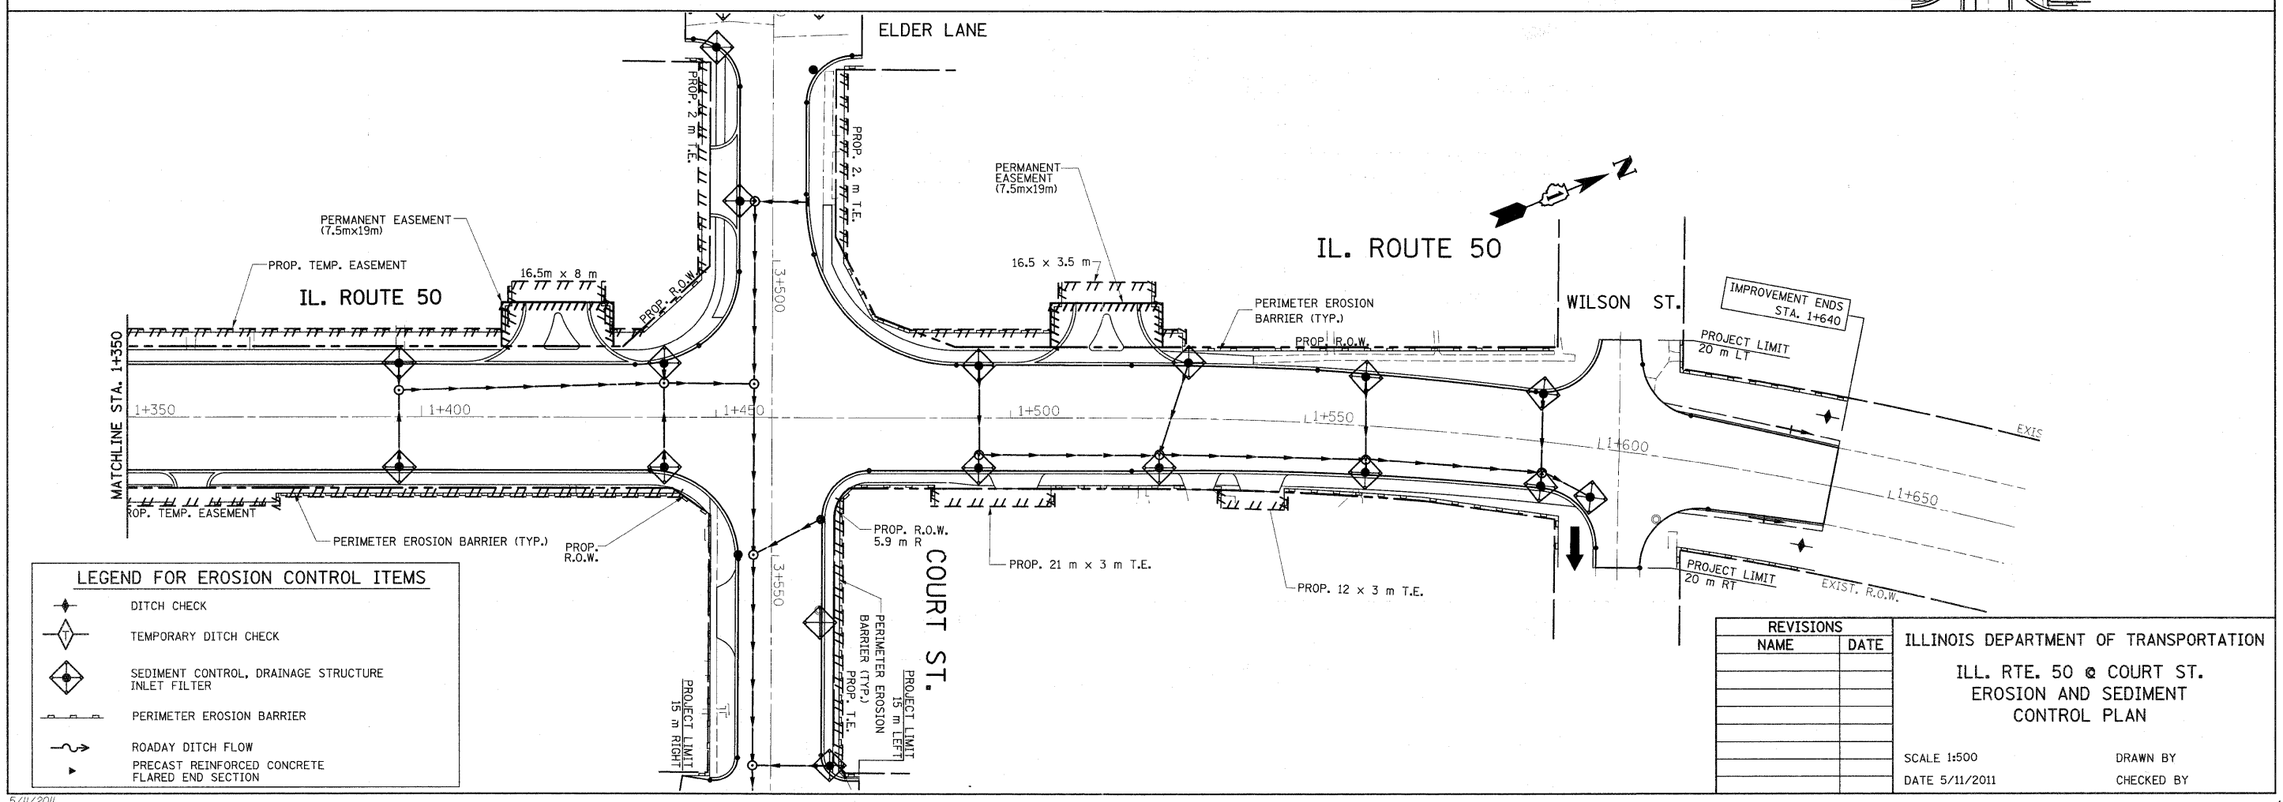

LEGEND FOR EROSION CONTROL ITEMS

- DITCH CHECK
- TEMPORARY DITCH CHECK
- SEDIMENT CONTROL, DRAINAGE STRUCTURE INLET FILTER
- PERIMETER EROSION BARRIER
- ROADAY DITCH FLOW
- PRECAST REINFORCED CONCRETE FLARED END SECTION

REVISIONS	
NAME	DATE

ILLINOIS DEPARTMENT OF TRANSPORTATION

ILL. RTE. 50 @ COURT ST.
EROSION AND SEDIMENT CONTROL PLAN

SCALE 1:500 — DRAWN BY
DATE 5/11/2011 — CHECKED BY

5/11/2011
c:\pw_work\pw1dot\bauerdf\d0198247\P102397-sht-eros.dgn
bauerdf