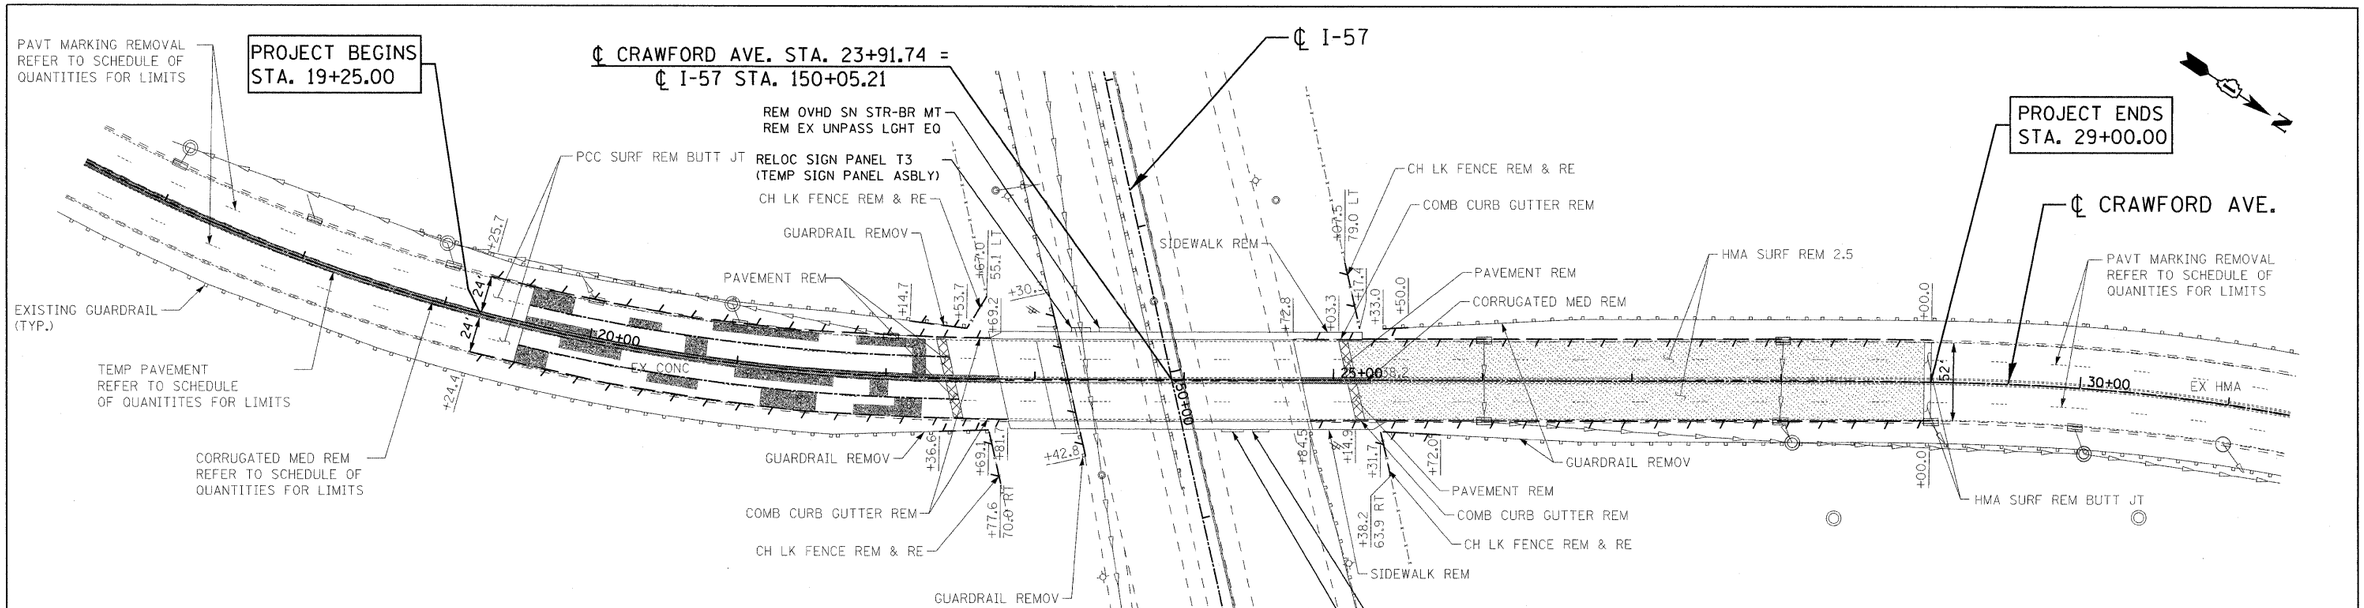

EXISTING

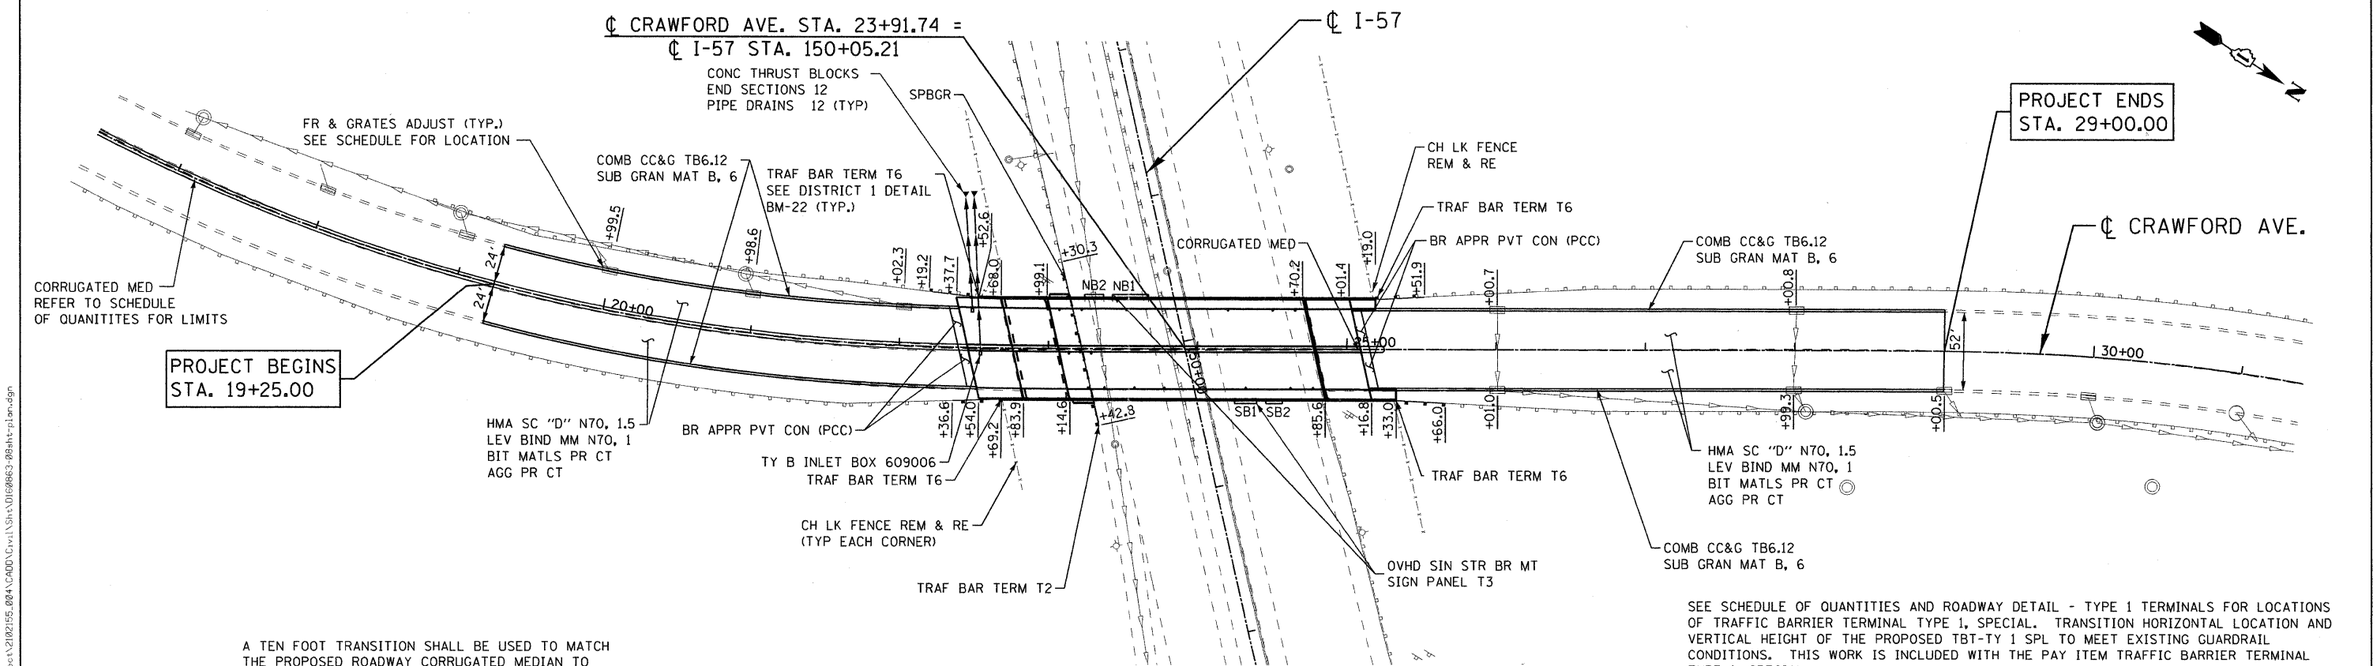

A TEN FOOT TRANSITION SHALL BE USED TO MATCH THE PROPOSED ROADWAY CORRUGATED MEDIAN TO THE PROPOSED BRIDGE MEDIAN. THIS SHALL BE INCLUDED IN THE PAY ITEM, CORRUGATED MEDIAN.

SEE SCHEDULE OF QUANTITIES AND ROADWAY DETAIL - TYPE 1 TERMINALS FOR LOCATIONS OF TRAFFIC BARRIER TERMINAL TYPE 1, SPECIAL. TRANSITION HORIZONTAL LOCATION AND VERTICAL HEIGHT OF THE PROPOSED TBT-TY 1 SPL TO MEET EXISTING GUARDRAIL CONDITIONS. THIS WORK IS INCLUDED WITH THE PAY ITEM TRAFFIC BARRIER TERMINAL TYPE 1, SPECIAL.

PROPOSED

FILE NAME = G:\project\2102155.004\CADD\Civil\Sht\D160863-08sht-plan.dgn

ENTRAN	USER NAME = 2PIENID	DESIGNED - DJB	REVISED -	STATE OF ILLINOIS DEPARTMENT OF TRANSPORTATION	FAI ROUTE 57 (INTERSTATE 57) AT FAU ROUTE 3778 (CRAWFORD AVENUE) EXISTING AND PROPOSED ROADWAY PLAN	F.A.I. RTE.	SECTION	COUNTY	TOTAL SHEETS	SHEET NO.
		DRAWN - ENTRAN	REVISED -			57	1112.1B	COOK	75	11
	PLOT SCALE = 50.00 ' / IN.	CHECKED - TMH	REVISED -					CONTRACT NO. 60863		
	PLOT DATE = 8/17/2011	DATE - 06/15/11	REVISED -		SCALE: 50.00 ' / IN. SHEET NO. OF SHEETS STA. TO STA.	FED. ROAD DIST. NO. 1	ILLINOIS	FED. AID PROJECT		