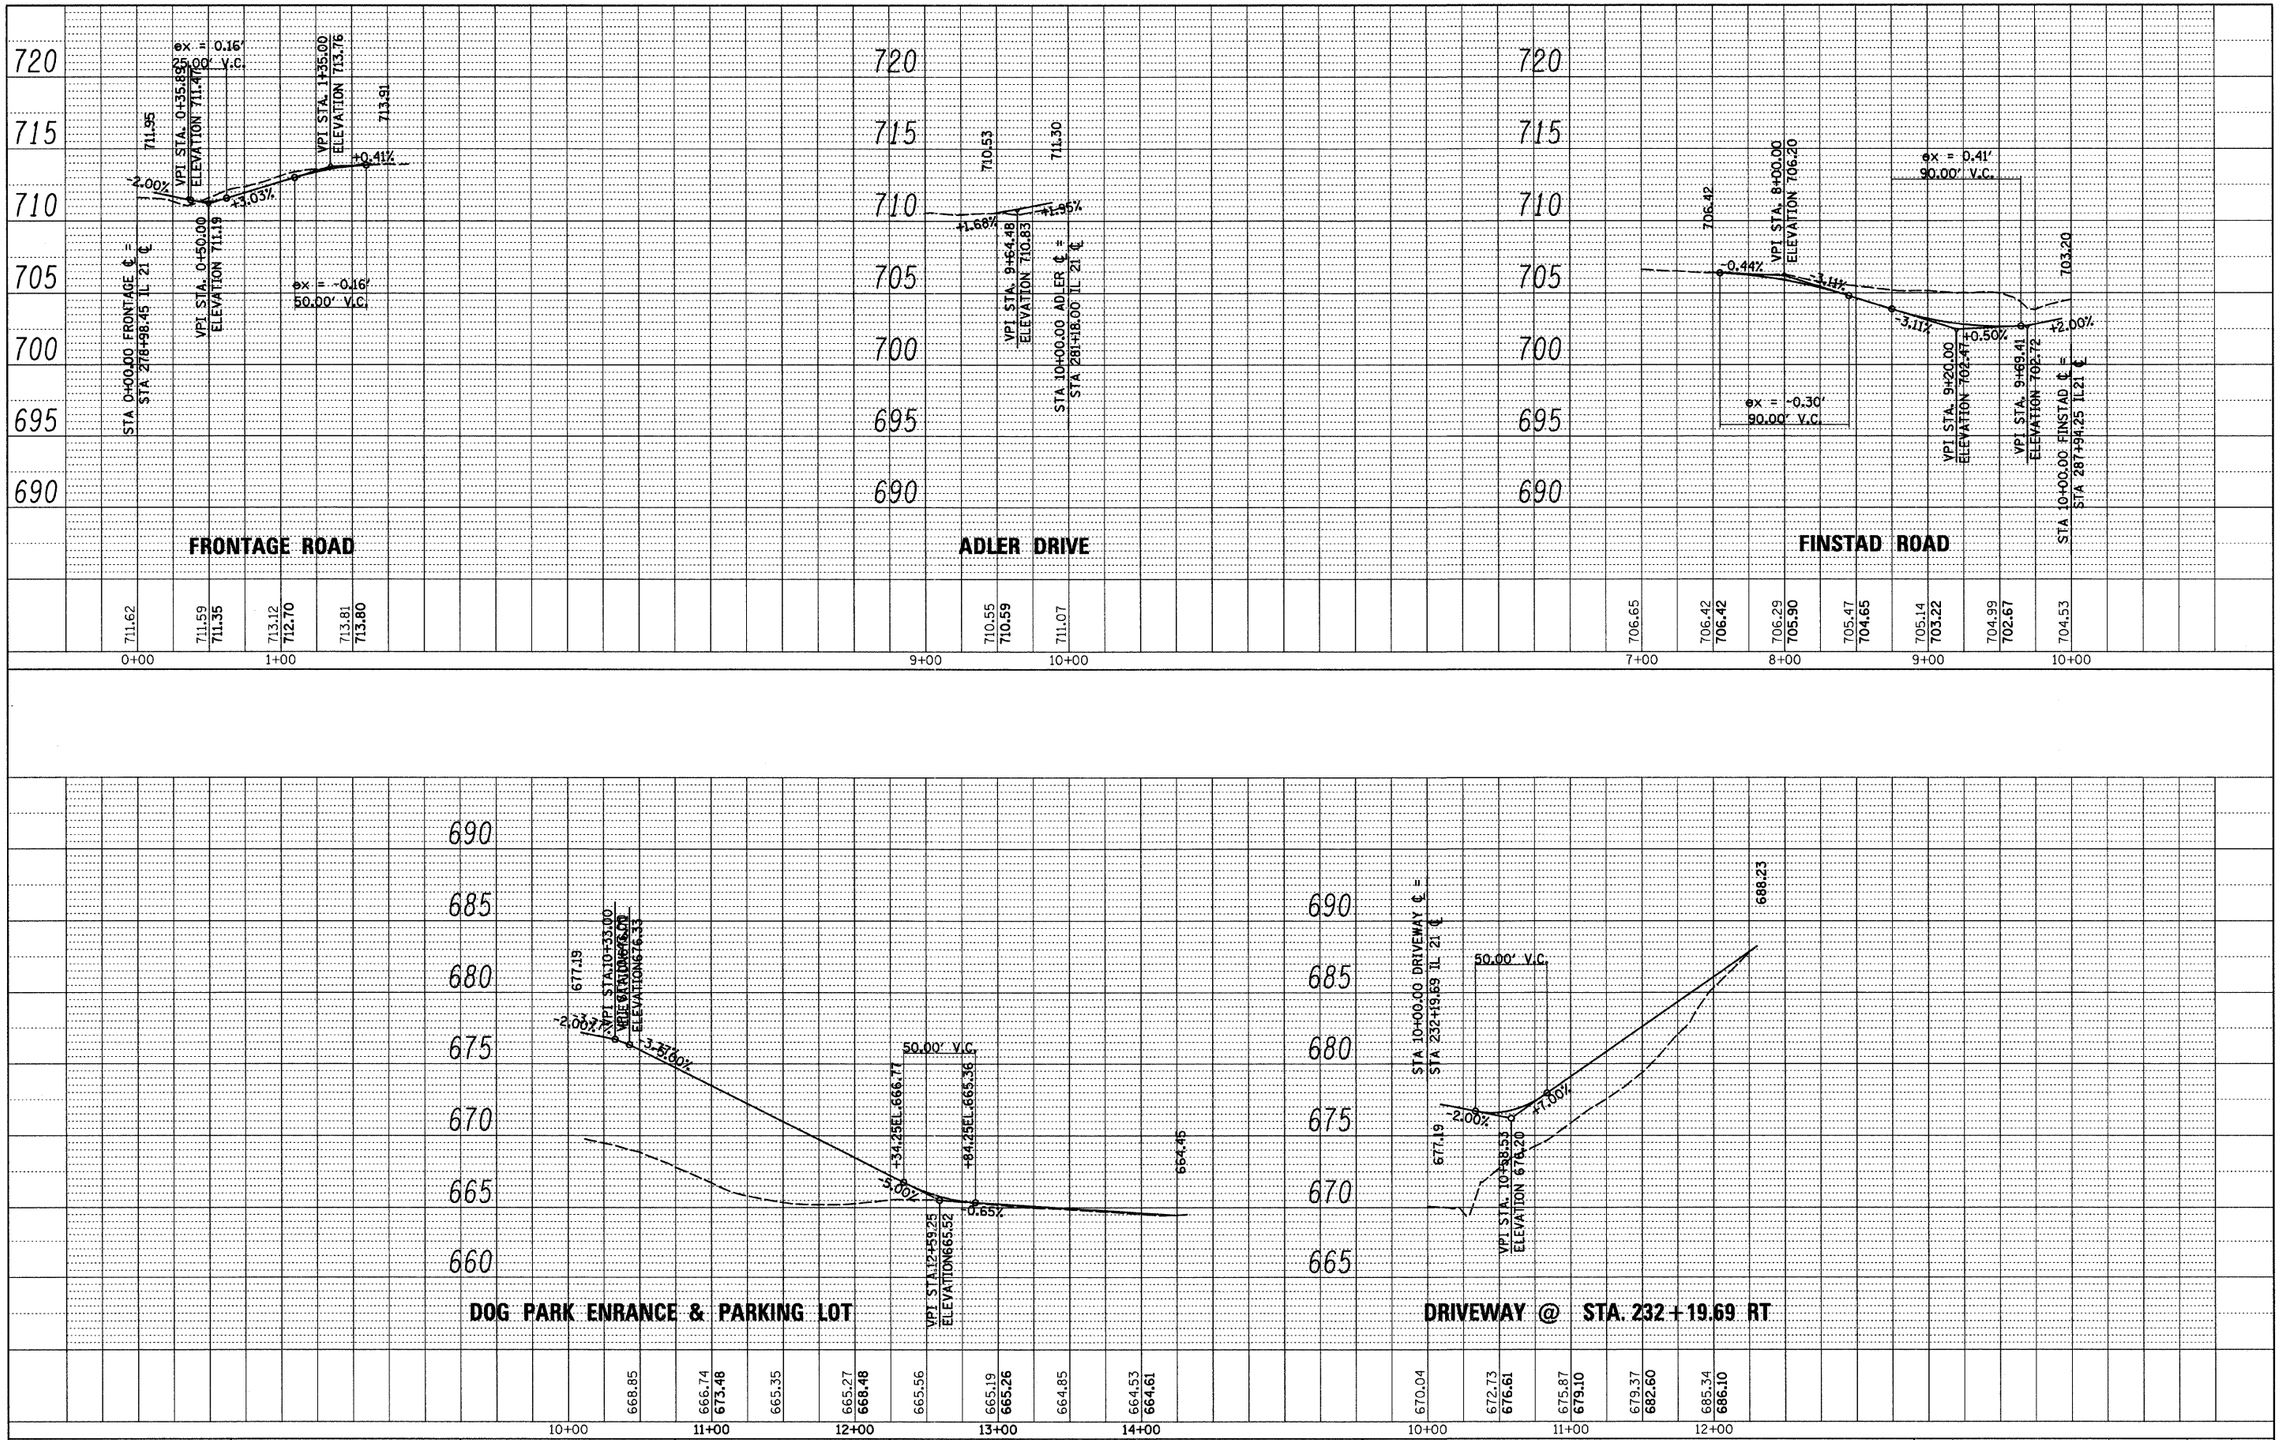

FILE NAME = I:\102901\CADD Sheets\sht-prof07.dgn	USER NAME = IDOT	DESIGNED - PDK	REVISED -	STATE OF ILLINOIS DEPARTMENT OF TRANSPORTATION	ROADWAY PROFILE IL RTE 21 (MILWAUKEE AVE.) CROSS STREETS	F.A. RTE. 330	SECTION 128R-3	COUNTY LAKE	TOTAL SHEETS 518	SHEET NO. 58
		DRAWN - MJG	REVISED -					CONTRACT NO. 60953		
	PLOT SCALE = 50.0000 ' / IN.	CHECKED - MRH	REVISED -							
	PLOT DATE = 8/11/2011	DATE - 12/17/10	REVISED -		SCALE: SHEET NO. OF SHEETS STA. TO STA.			ILLINOIS FED. AID PROJECT		