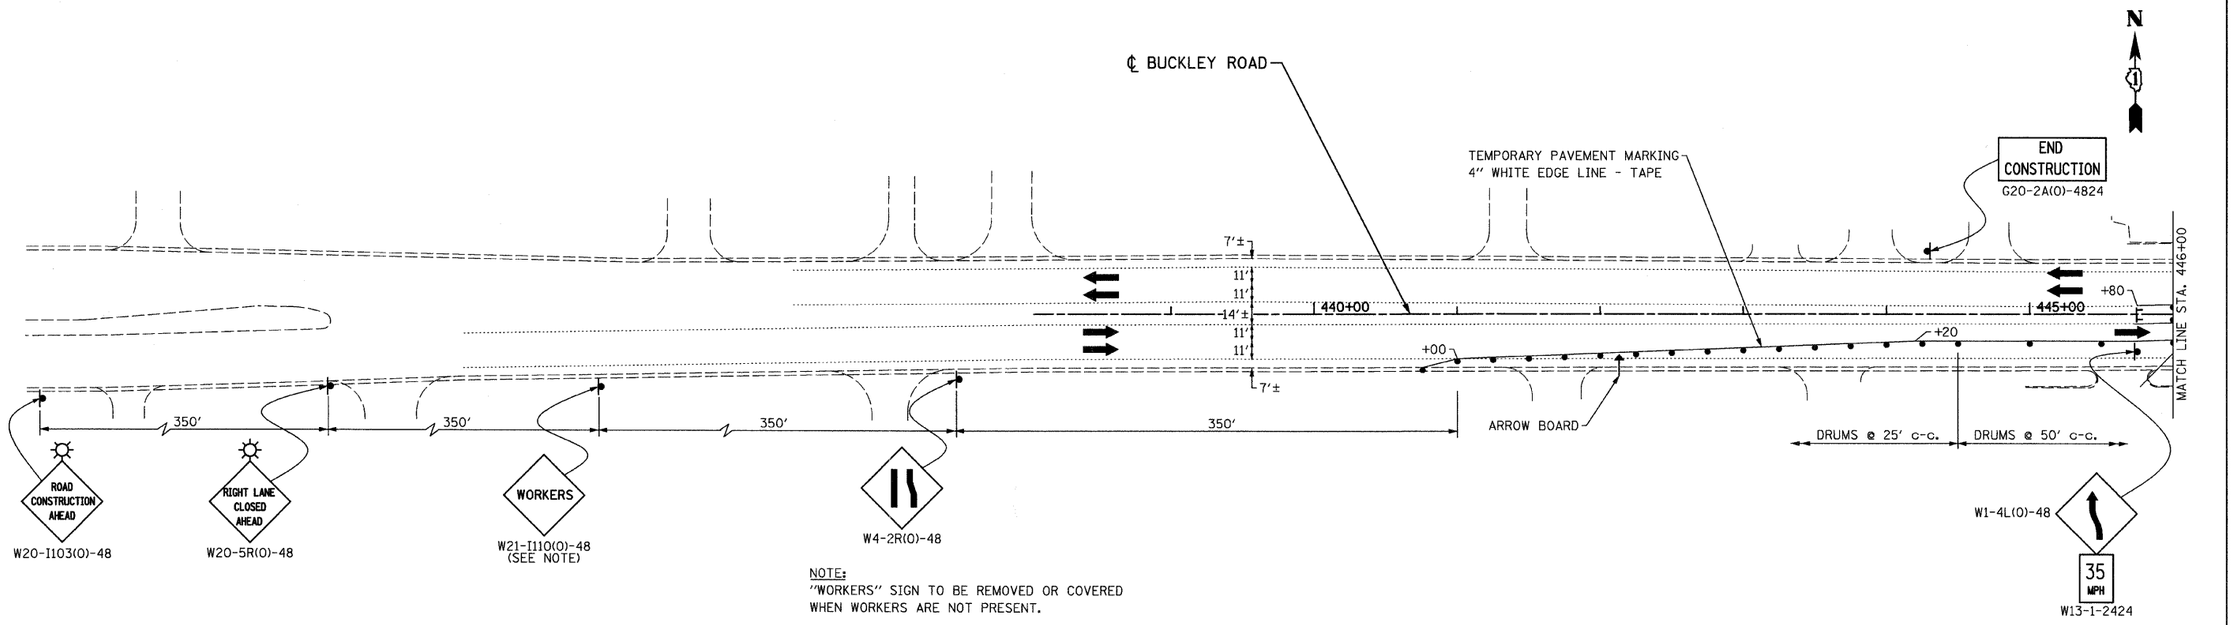

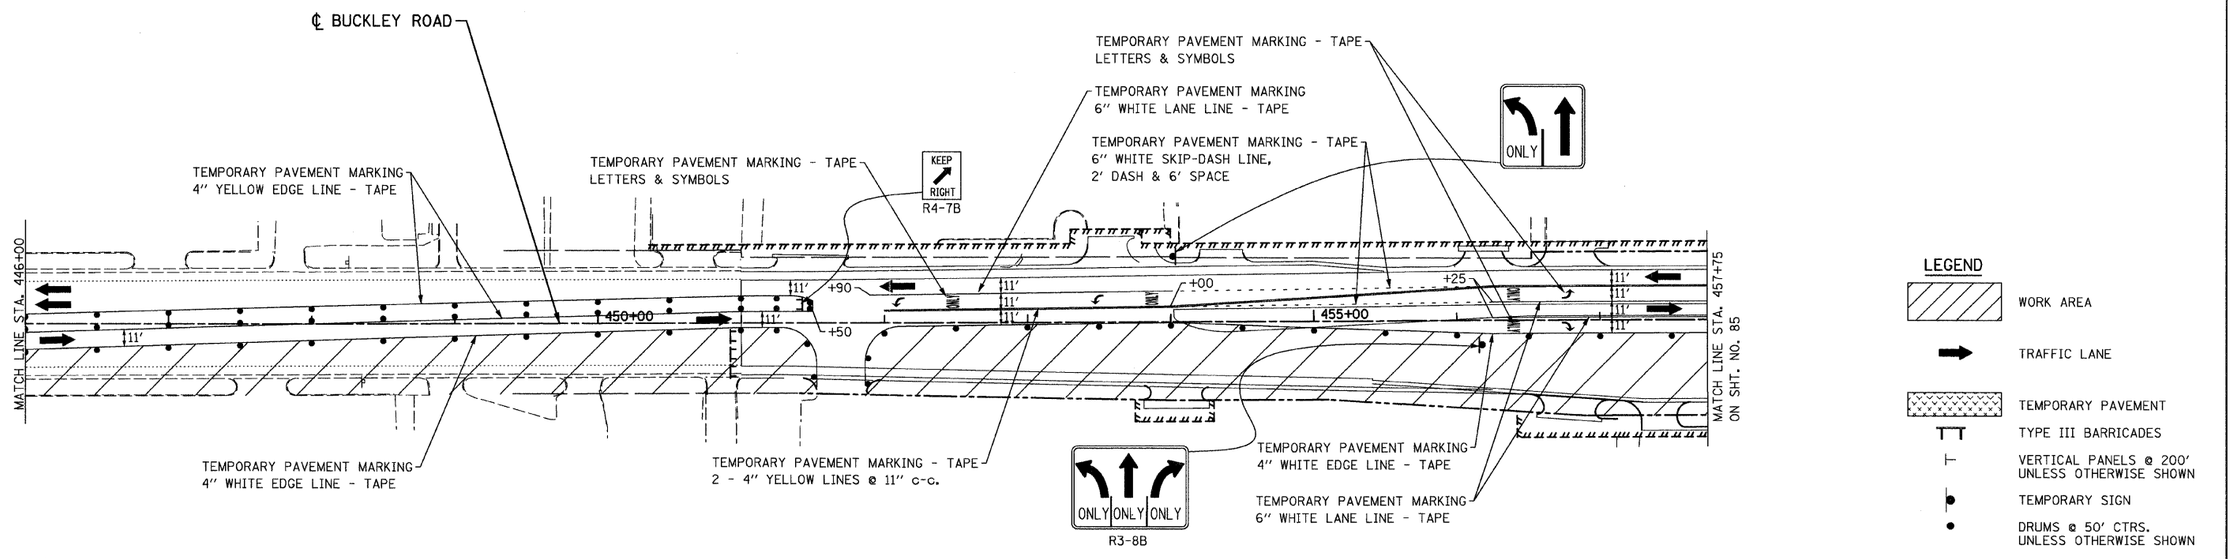

LEGEND

- WORK AREA
- TRAFFIC LANE
- TEMPORARY PAVEMENT
- TYPE III BARRICADES
- VERTICAL PANELS @ 200' UNLESS OTHERWISE SHOWN
- TEMPORARY SIGN
- DRUMS @ 50' CTRS. UNLESS OTHERWISE SHOWN
- PAVEMENT MARKING REMOVAL

50 0 50 100 150 200 250
SCALE IN FEET

FILE NAME = I:\102901\CADD Sheets\stage3A-01.dgn	USER NAME = IDOT	DESIGNED - EJM	REVISED -
		DRAWN - BK	REVISED -
	PLOT SCALE = 50.0000 ' / IN.	CHECKED - GFL	REVISED -
	PLOT DATE = 8/11/2011	DATE - 4/30/2011	REVISED -

STATE OF ILLINOIS
DEPARTMENT OF TRANSPORTATION

STAGING AND TRAFFIC CONTROL
STAGE III A
IL RTE 137 (BUCKLEY ROAD)

SCALE: | SHEET NO. 1 OF 3 SHEETS | STA. 432+00.00 TO STA. 457+75.00

F.A.P RTE.	SECTION	COUNTY	TOTAL SHEETS	SHEET NO.
330	128R-3	LAKE	518	85A

CONTRACT NO. 60953

ILLINOIS FED. AID PROJECT