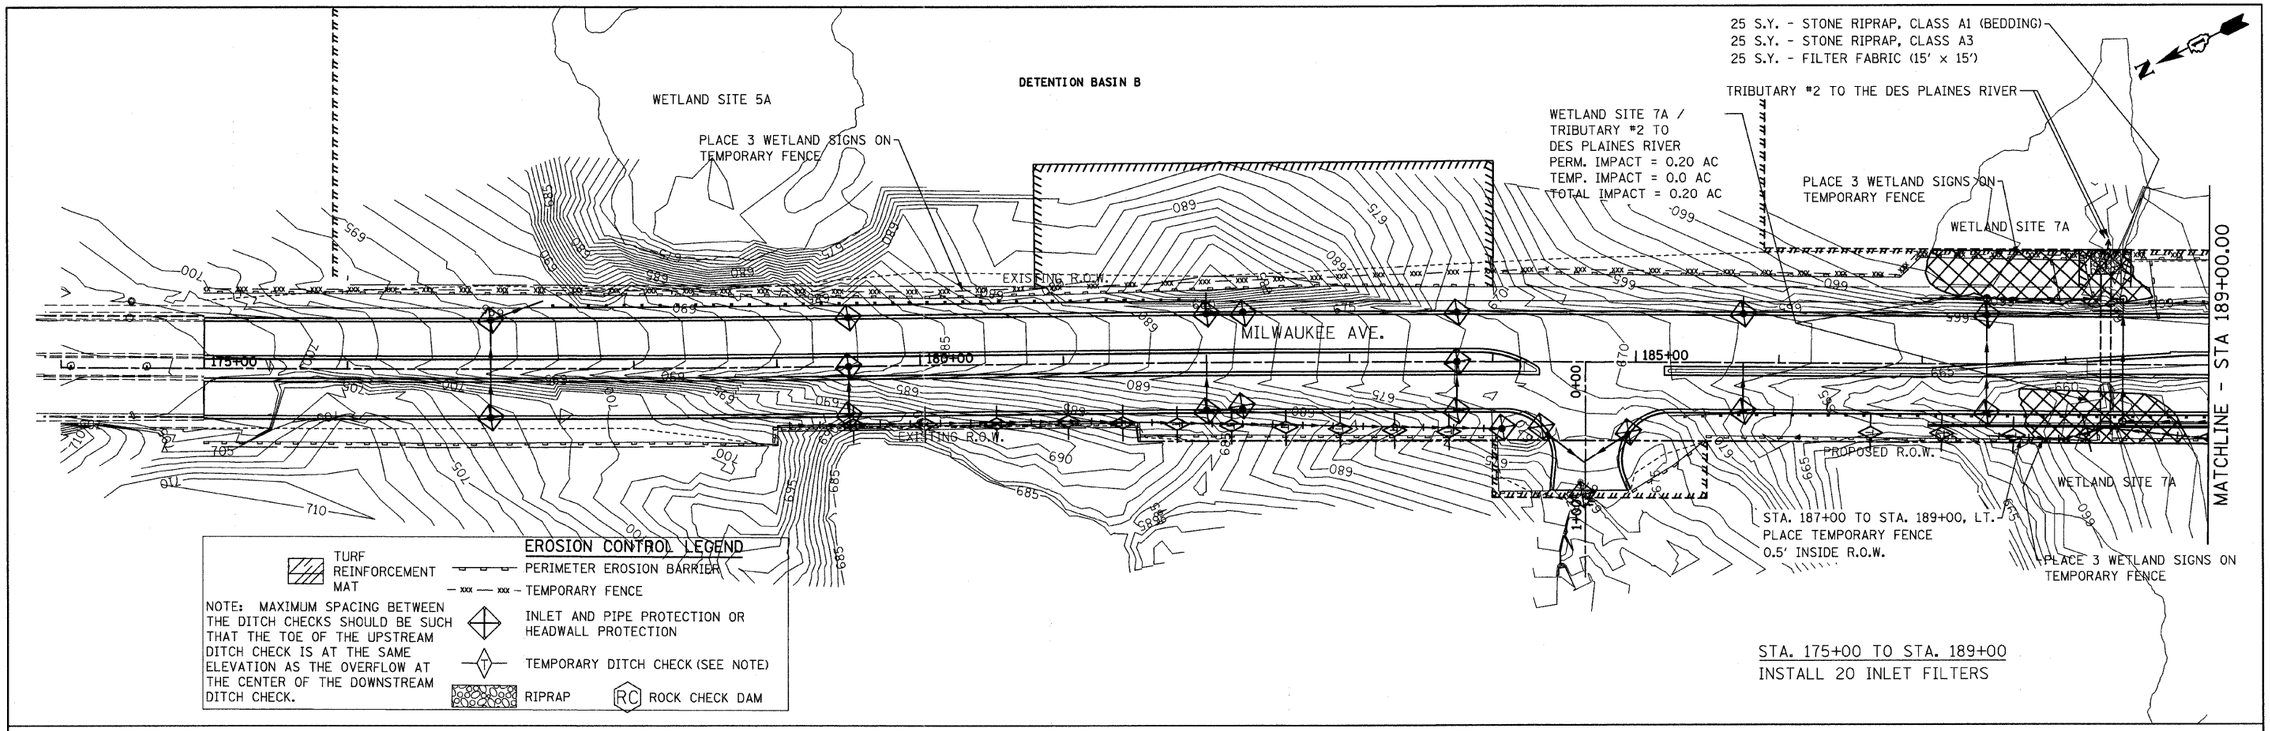

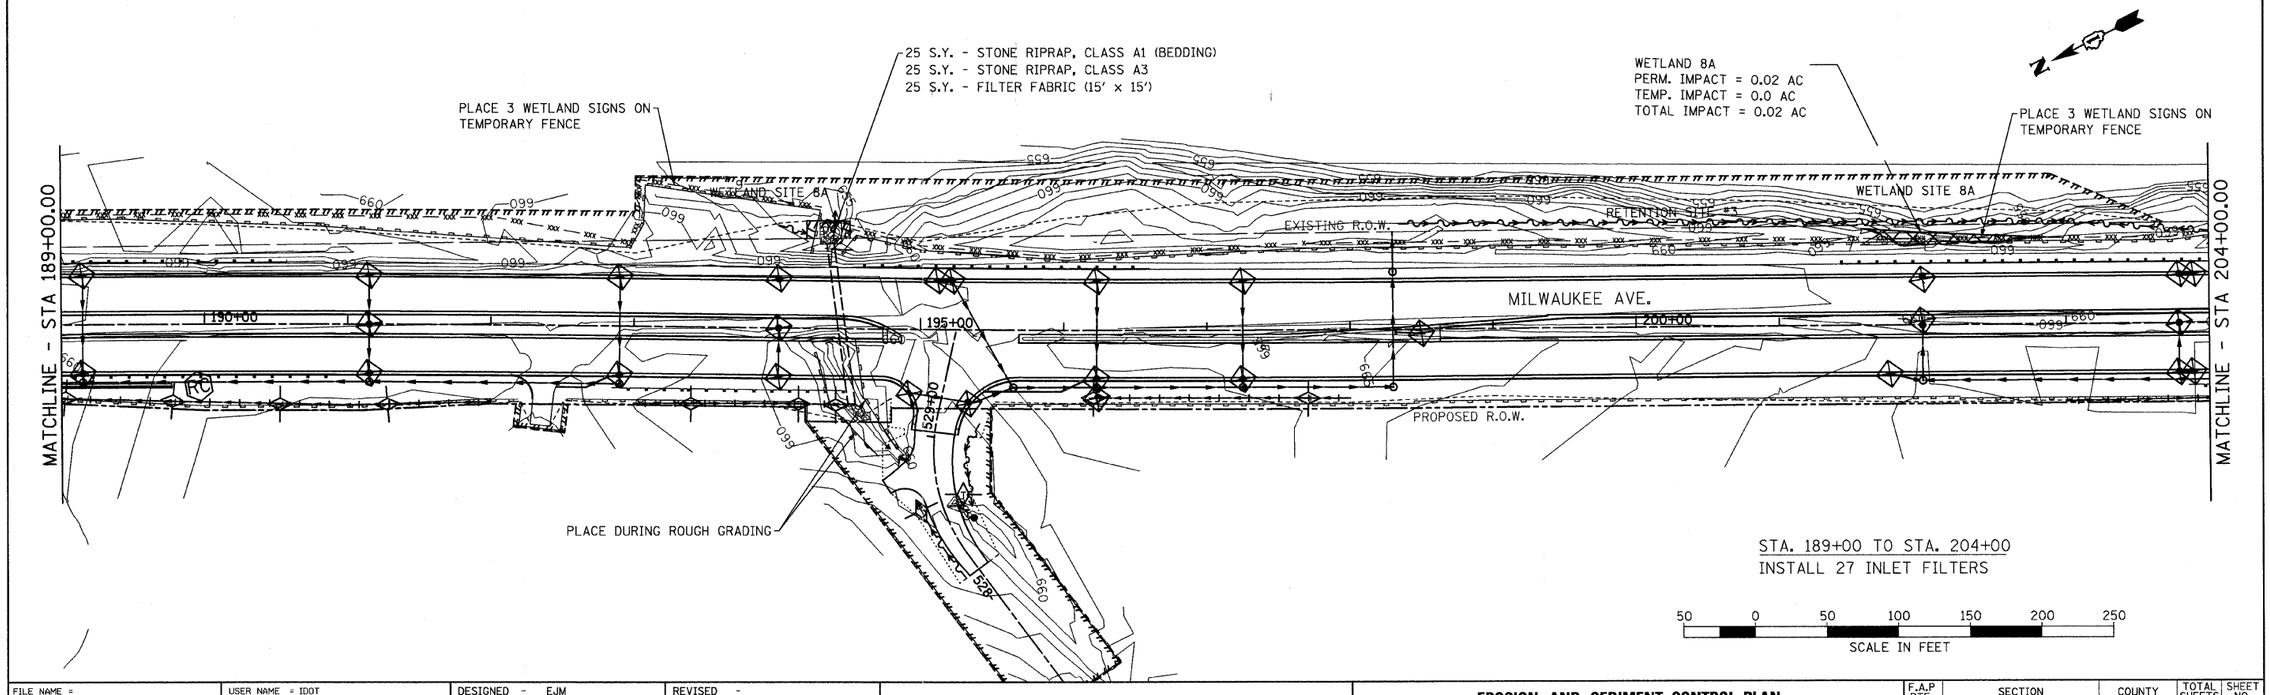

FILE NAME = u:\102901\cadd sheets\sht-eros01.dgn	USER NAME = IDOT	DESIGNED - EJM	REVISED -
		DRAWN - BK	REVISED -
	PLOT SCALE = 50.0000 ' / IN.	CHECKED - GFL	REVISED -
	PLOT DATE = 8/11/2011	DATE - 4/30/2011	REVISED -

STATE OF ILLINOIS
DEPARTMENT OF TRANSPORTATION

EROSION AND SEDIMENT CONTROL PLAN
IL RTE 21 (MILWAUKEE AVE)

SCALE: 1" = 50' | SHEET NO. OF SHEETS | STA. 174+00.00 TO STA. 204+00.00

F.A.P RTE.	SECTION	COUNTY	TOTAL SHEETS	SHEET NO.
330	128R-3	LAKE	518	88
		CONTRACT NO. 60953		
	ILLINOIS	FED. AID PROJECT		