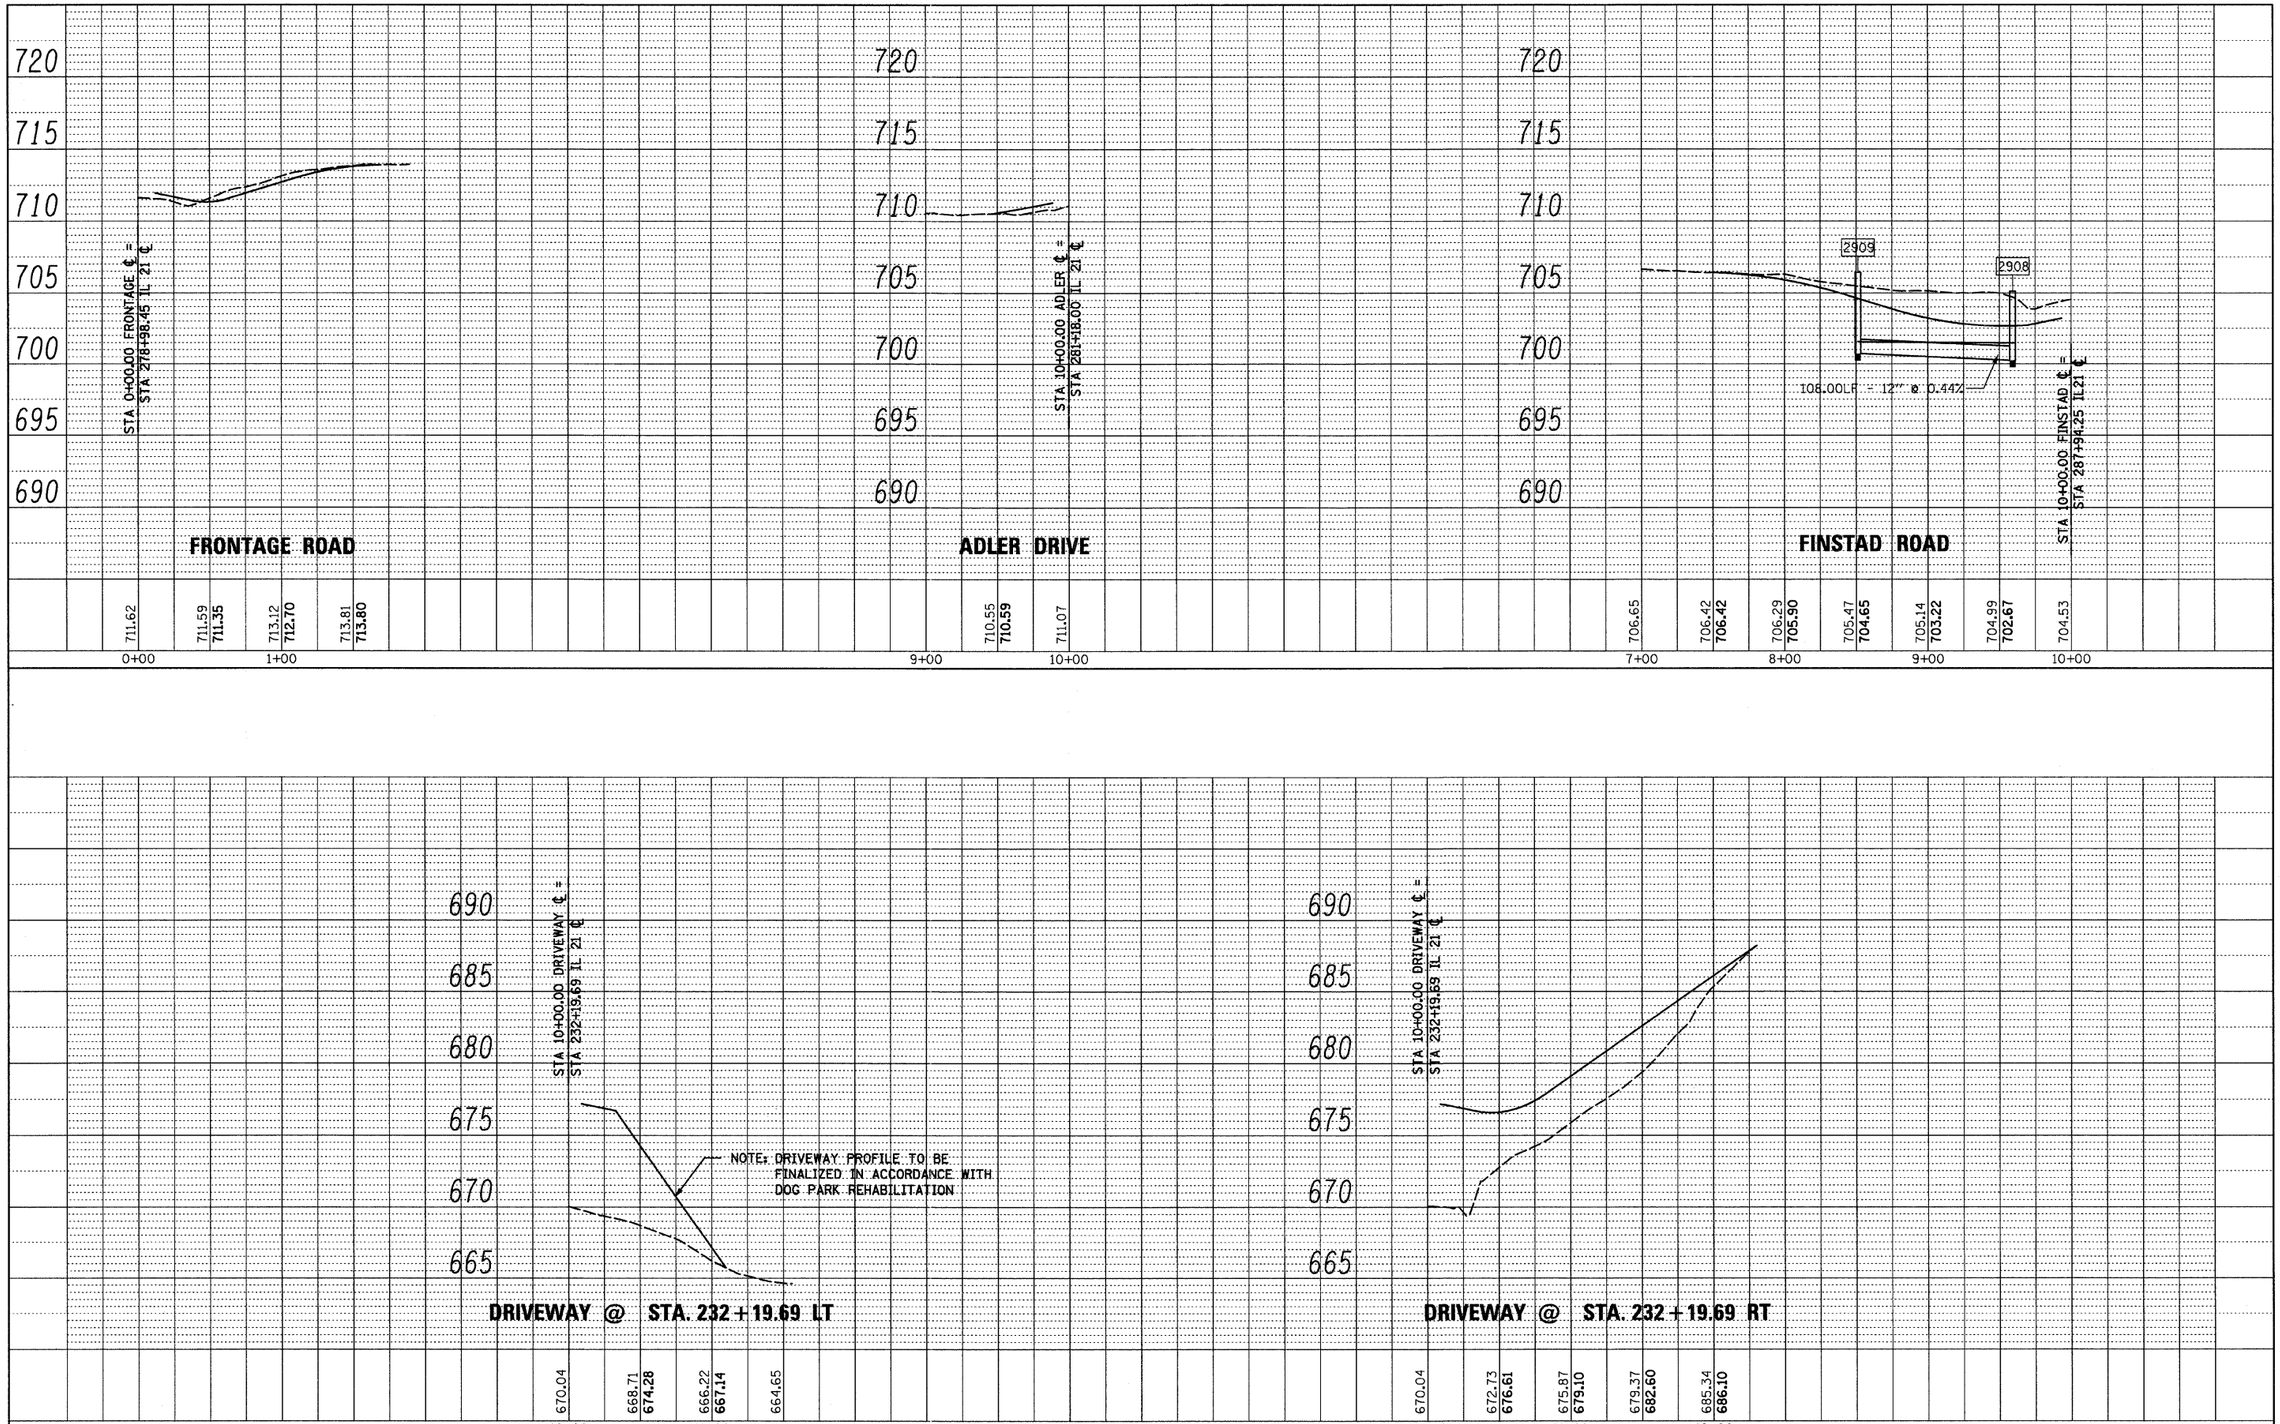

PLAN NOTE BOOK NO. ____ SURVEYED ____ PLOTTED ____ ALIGNMENT CHECKED ____ RT. OF WAY CHECKED ____ CADD FILE NAME ____ BY ____ DATE ____

PROFILE NOTE BOOK NO. ____ SURVEYED ____ PLOTTED ____ GRADES CHECKED ____ B.M. NOTED ____ STRUCTURE NOTAT'NS CHKD ____ BY ____ DATE ____

FILE NAME = i:\102901\cadd sheets\sht-drainprof07.dgn	USER NAME = IDOT	DESIGNED - PDK	REVISED -	STATE OF ILLINOIS DEPARTMENT OF TRANSPORTATION	ROADWAY PROFILE IL RTE 21 (MILWAUKEE AVE.) CROSS STREETS
		DRAWN - MJG	REVISED -		
	PLOT SCALE = 50.0000 ' / IN.	CHECKED - MRH	REVISED -		
	PLOT DATE = 8/11/2011	DATE - 12/17/10	REVISED -		SCALE: SHEET NO. OF SHEETS STA. TO STA.

F.A. RTE.	SECTION	COUNTY	TOTAL SHEETS	SHEET NO.
330	128R-3	LAKE	518	113
		CONTRACT NO. 60953		
		ILLINOIS FED. AID PROJECT		