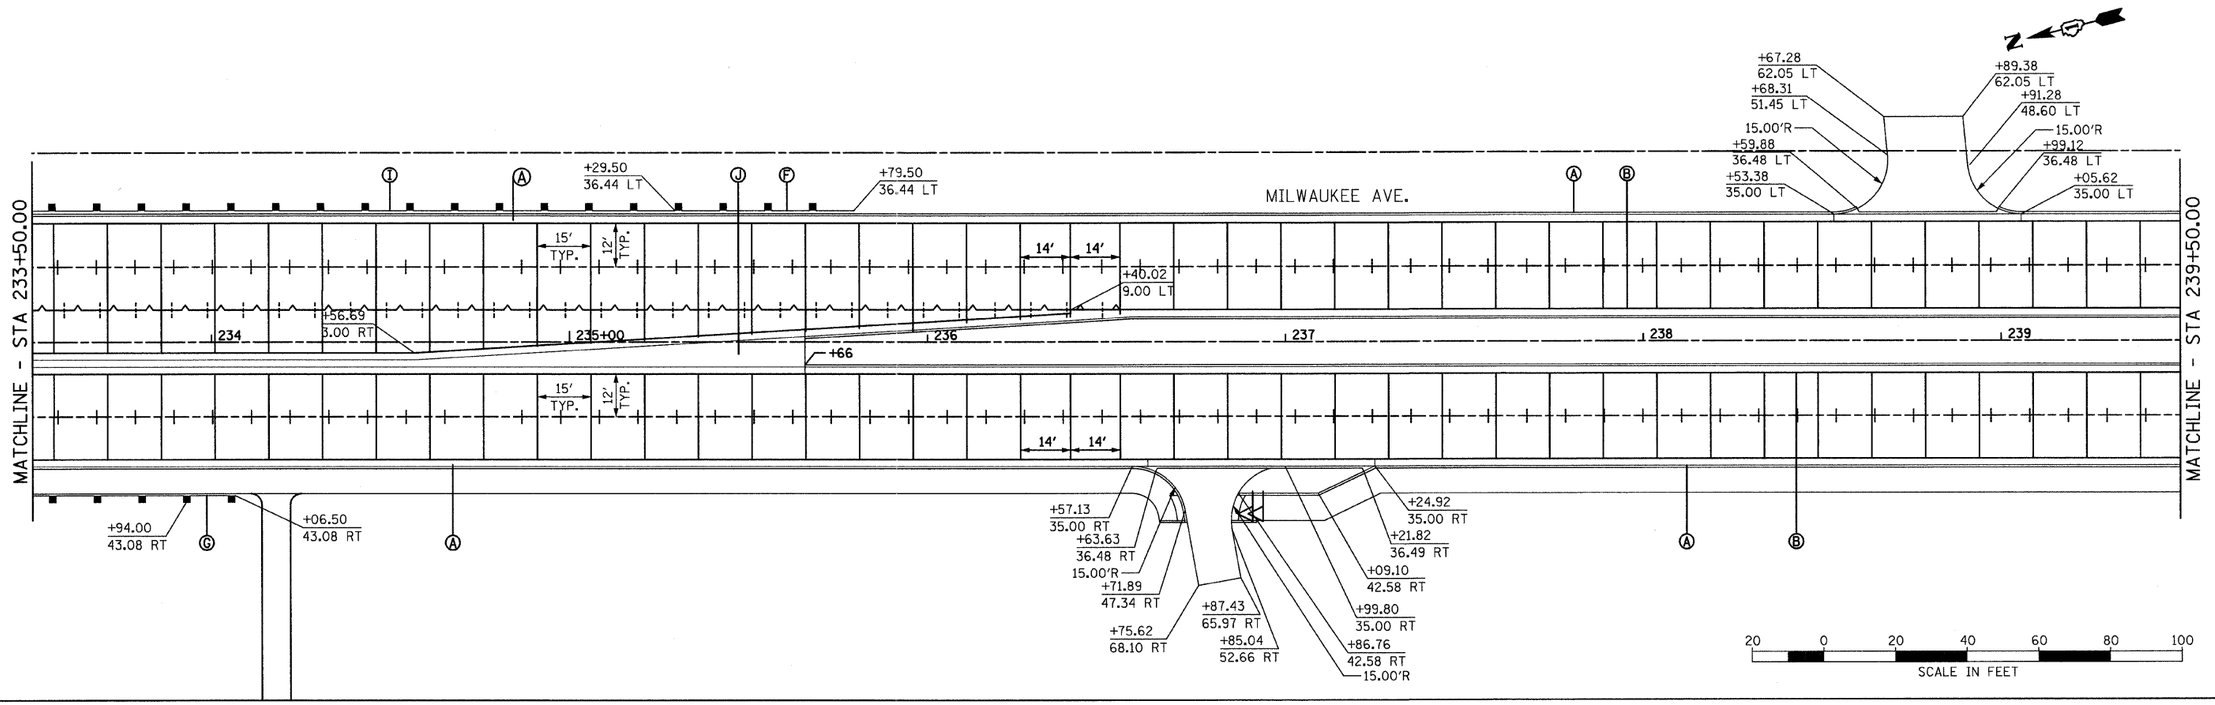

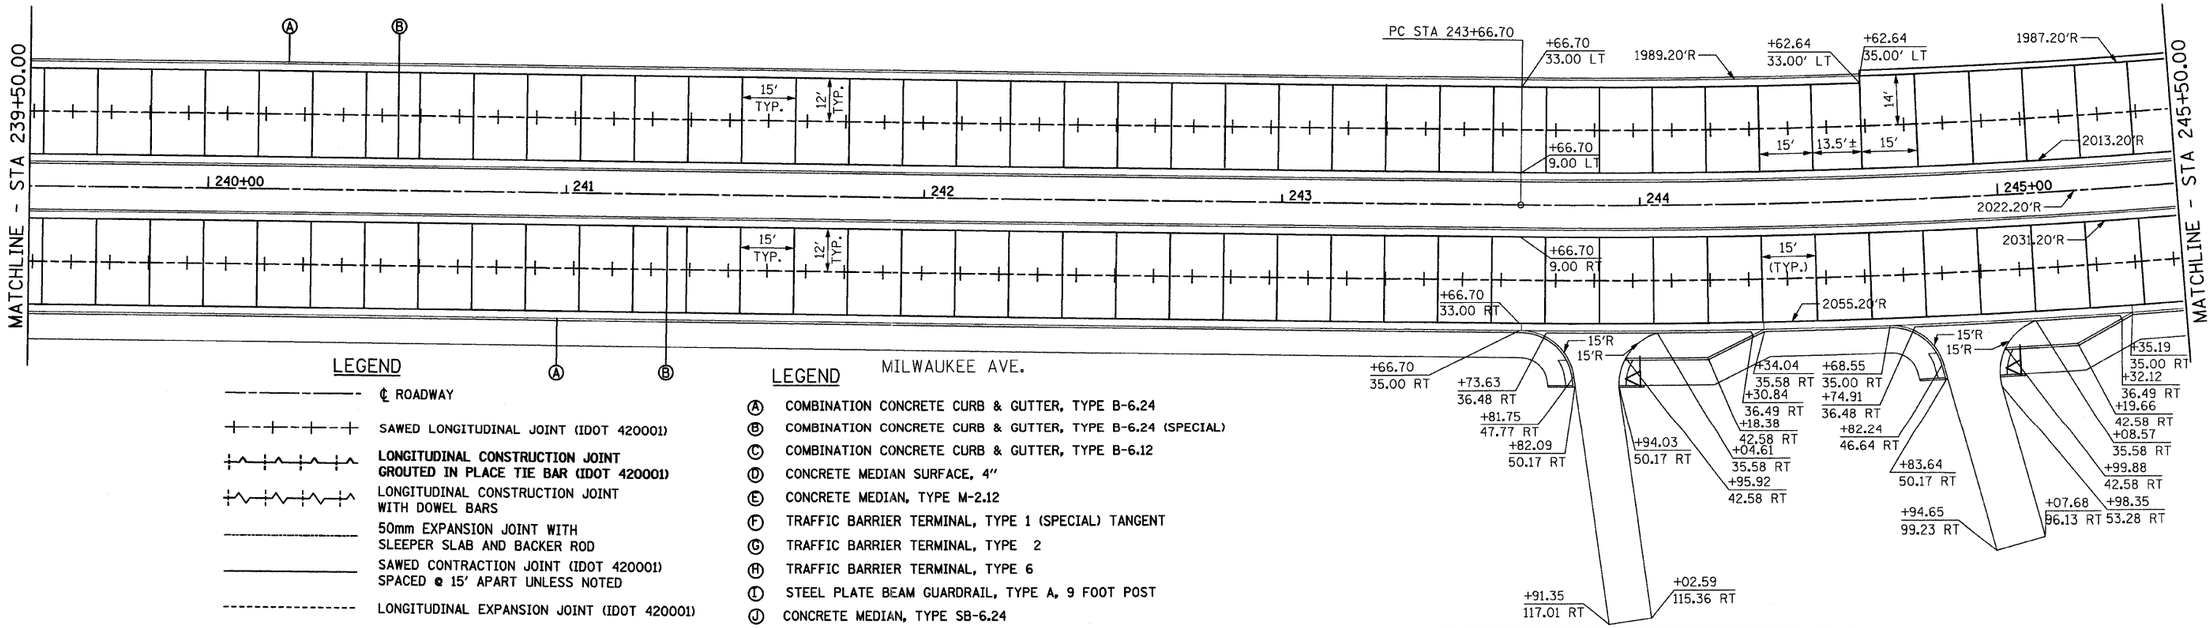

LEGEND

- ℄ ROADWAY
- SAWED LONGITUDINAL JOINT (IDOT 420001)
- **LONGITUDINAL CONSTRUCTION JOINT GROUTED IN PLACE TIE BAR (IDOT 420001)**
- LONGITUDINAL CONSTRUCTION JOINT WITH DOWEL BARS
- 50mm EXPANSION JOINT WITH SLEEPER SLAB AND BACKER ROD
- SAWED CONTRACTION JOINT (IDOT 420001) SPACED @ 15' APART UNLESS NOTED
- LONGITUDINAL EXPANSION JOINT (IDOT 420001)

LEGEND

- (A) COMBINATION CONCRETE CURB & GUTTER, TYPE B-6.24
- (B) COMBINATION CONCRETE CURB & GUTTER, TYPE B-6.24 (SPECIAL)
- (C) COMBINATION CONCRETE CURB & GUTTER, TYPE B-6.12
- (D) CONCRETE MEDIAN SURFACE, 4"
- (E) CONCRETE MEDIAN, TYPE M-2.12
- (F) TRAFFIC BARRIER TERMINAL, TYPE 1 (SPECIAL) TANGENT
- (G) TRAFFIC BARRIER TERMINAL, TYPE 2
- (H) TRAFFIC BARRIER TERMINAL, TYPE 6
- (I) STEEL PLATE BEAM GUARDRAIL, TYPE A, 9 FOOT POST
- (J) CONCRETE MEDIAN, TYPE SB-6.24

FILE NAME = u:\102981\cadd sheets\sht-joint006.dgn	USER NAME = IDOT	DESIGNED - EJM	REVISED -
		DRAWN - BK	REVISED -
	PLOT SCALE = 20.0000 ' / IN.	CHECKED - GFL	REVISED -
	PLOT DATE = 8/11/2011	DATE - 4/30/2011	REVISED -

STATE OF ILLINOIS
DEPARTMENT OF TRANSPORTATION

JOINTING AND LAYOUT PLAN
IL RTE 21 (MILWAUKEE AVE)

SCALE: 1" = 20' | SHEET NO. OF SHEETS | STA. 233+50.00 TO STA. 245+50.00

F.A.P RTE.	SECTION	COUNTY	TOTAL SHEETS	SHEET NO.
330	128R-3	LAKE	518	160
		CONTRACT NO. 60953		
	ILLINOIS	FED. AID PROJECT		