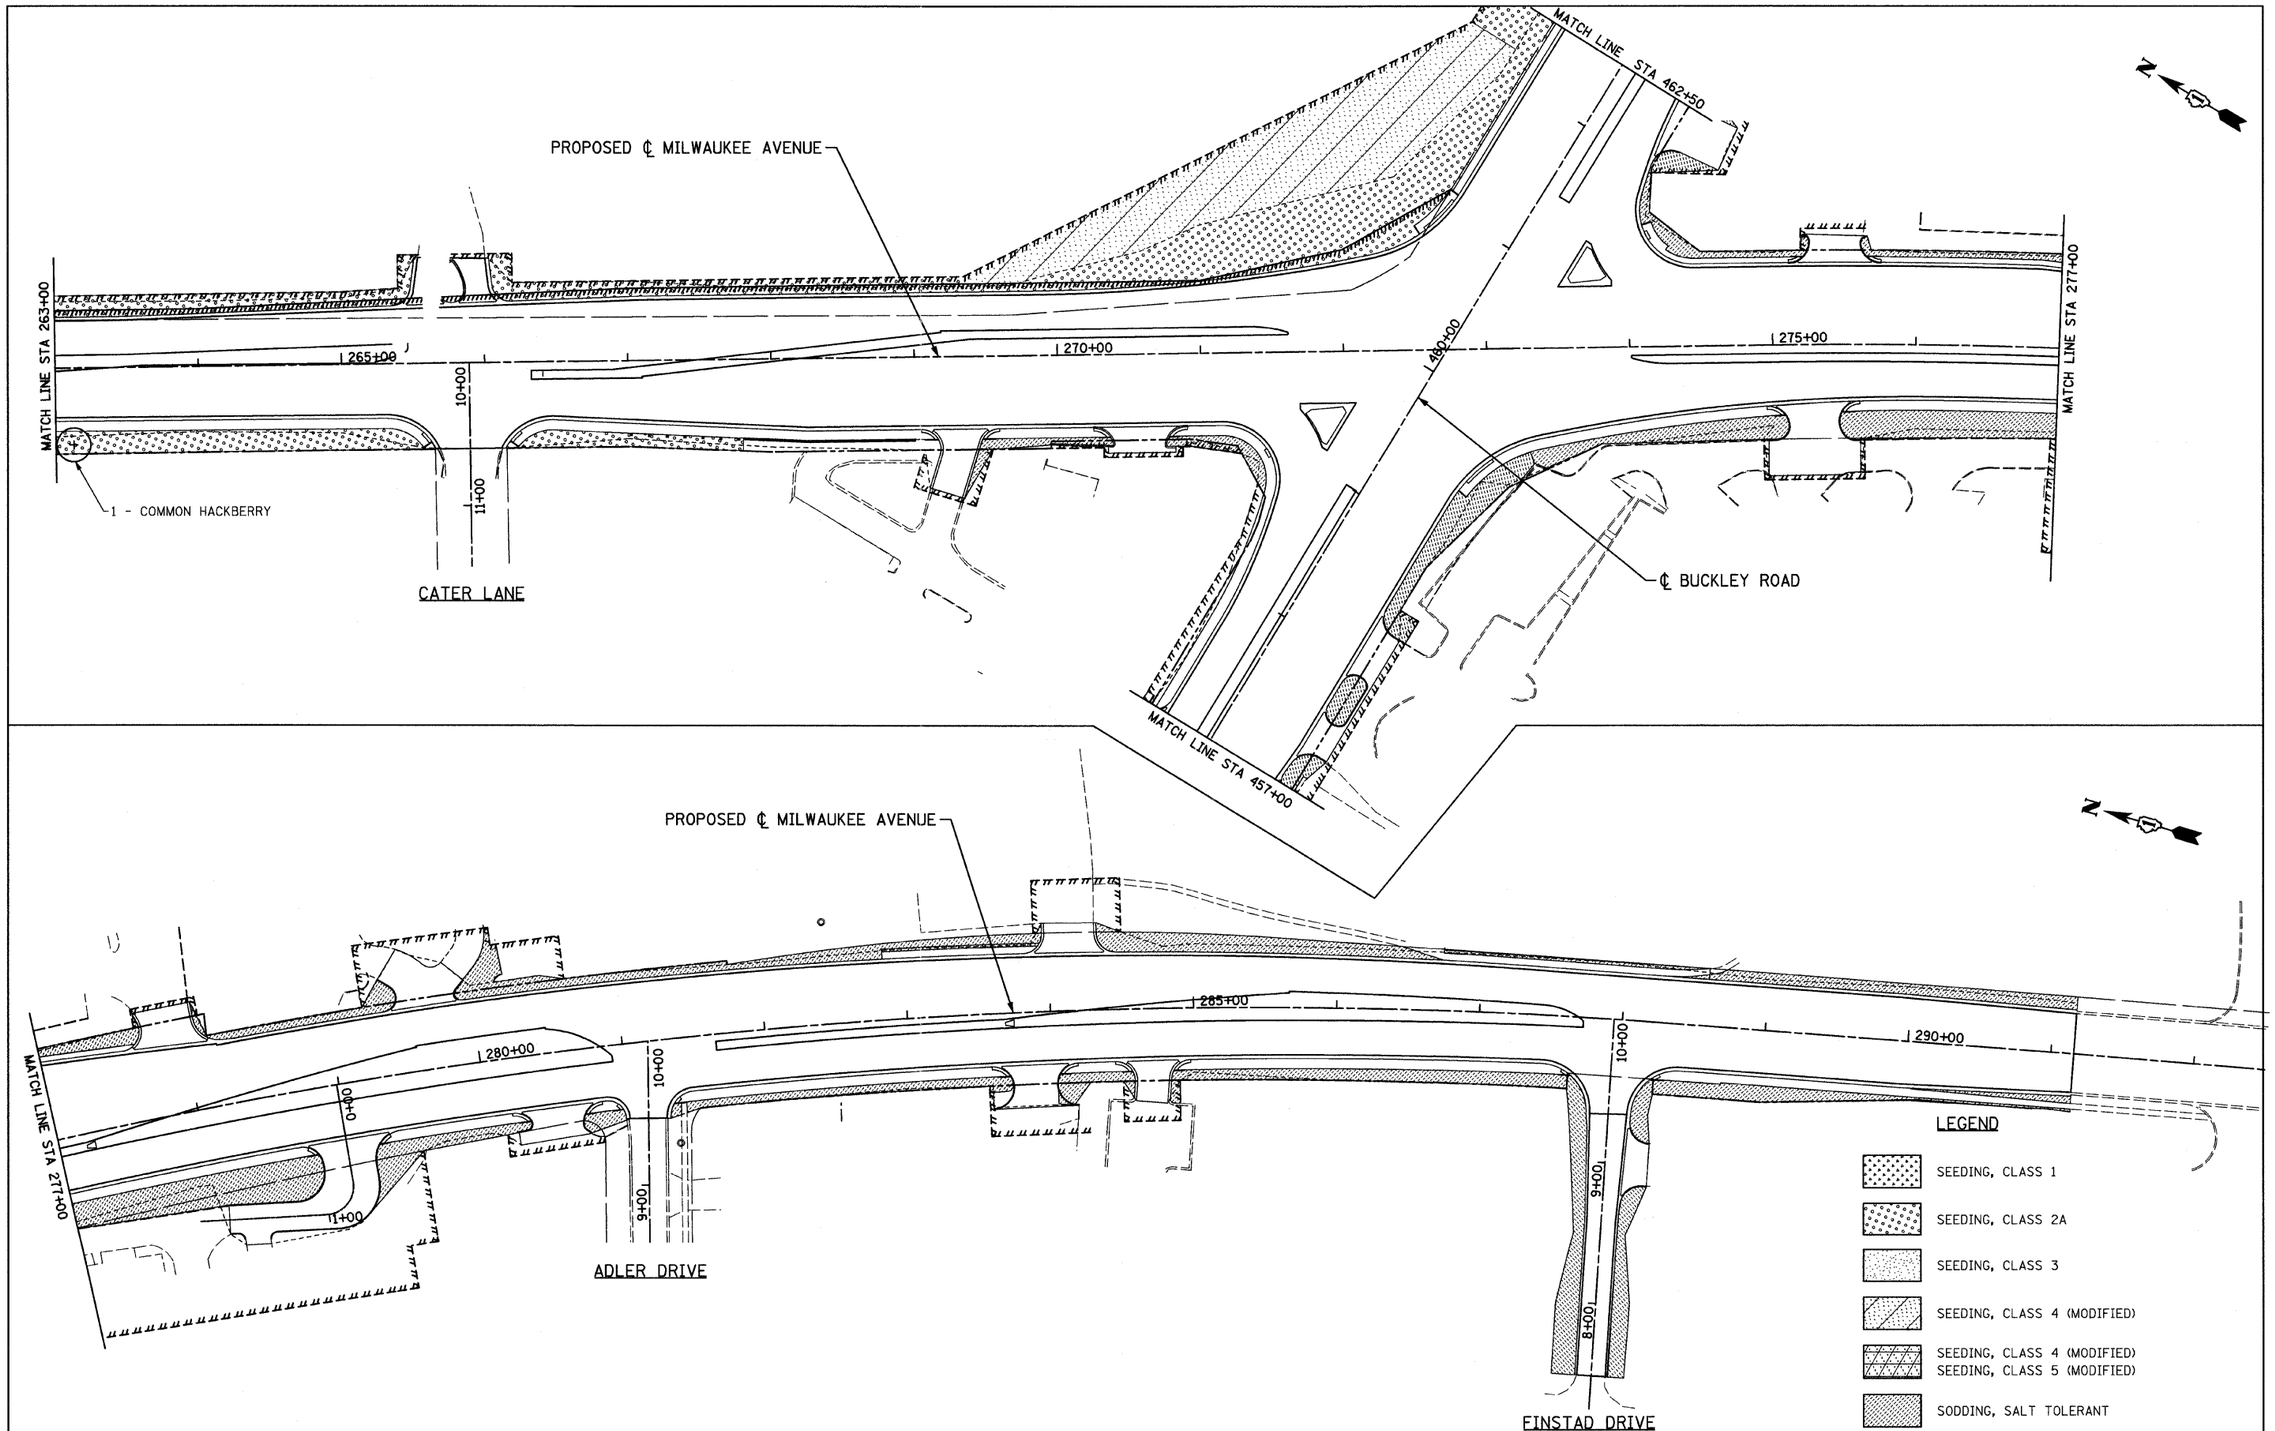


| | | | |
|---|---|---|---|
| FILE NAME = u\102901\cadd sheets\sht-ls04.dgn | USER NAME = IDOT | DESIGNED - EJM | REVISED - |
| | | DRAWN - BK | REVISED - |
| | PLOT SCALE = 50.0000 ' / IN. | CHECKED - GFL | REVISED - |
| | PLOT DATE = 8/11/2011 | DATE - 4/30/2011 | REVISED - |

**STATE OF ILLINOIS**
**DEPARTMENT OF TRANSPORTATION**

**LANDSCAPING PLAN**
**IL RTE 21 (MILWAUKEE AVE)**

SCALE: 1" = 50' | SHEET NO. OF SHEETS | STA. 263+00.00 TO STA. 291+15.93

| F.A.P RTE. | SECTION | COUNTY | TOTAL SHEETS | SHEET NO. |
|---|---|---|---|---|
| 330 | 128R-3 | LAKE | 518 | 181 |
| | | CONTRACT NO. 60953 | | |
| | ILLINOIS FED. AID PROJECT | | | |