| FINAL SURVEY | SURVEYED PLOTTED | BY | DATE |
|---|---|---|---|
| | NOTE BOOK | TEMPLATE | |
| | NO. | AREAS | |
| | | AREAS CHECKED | |

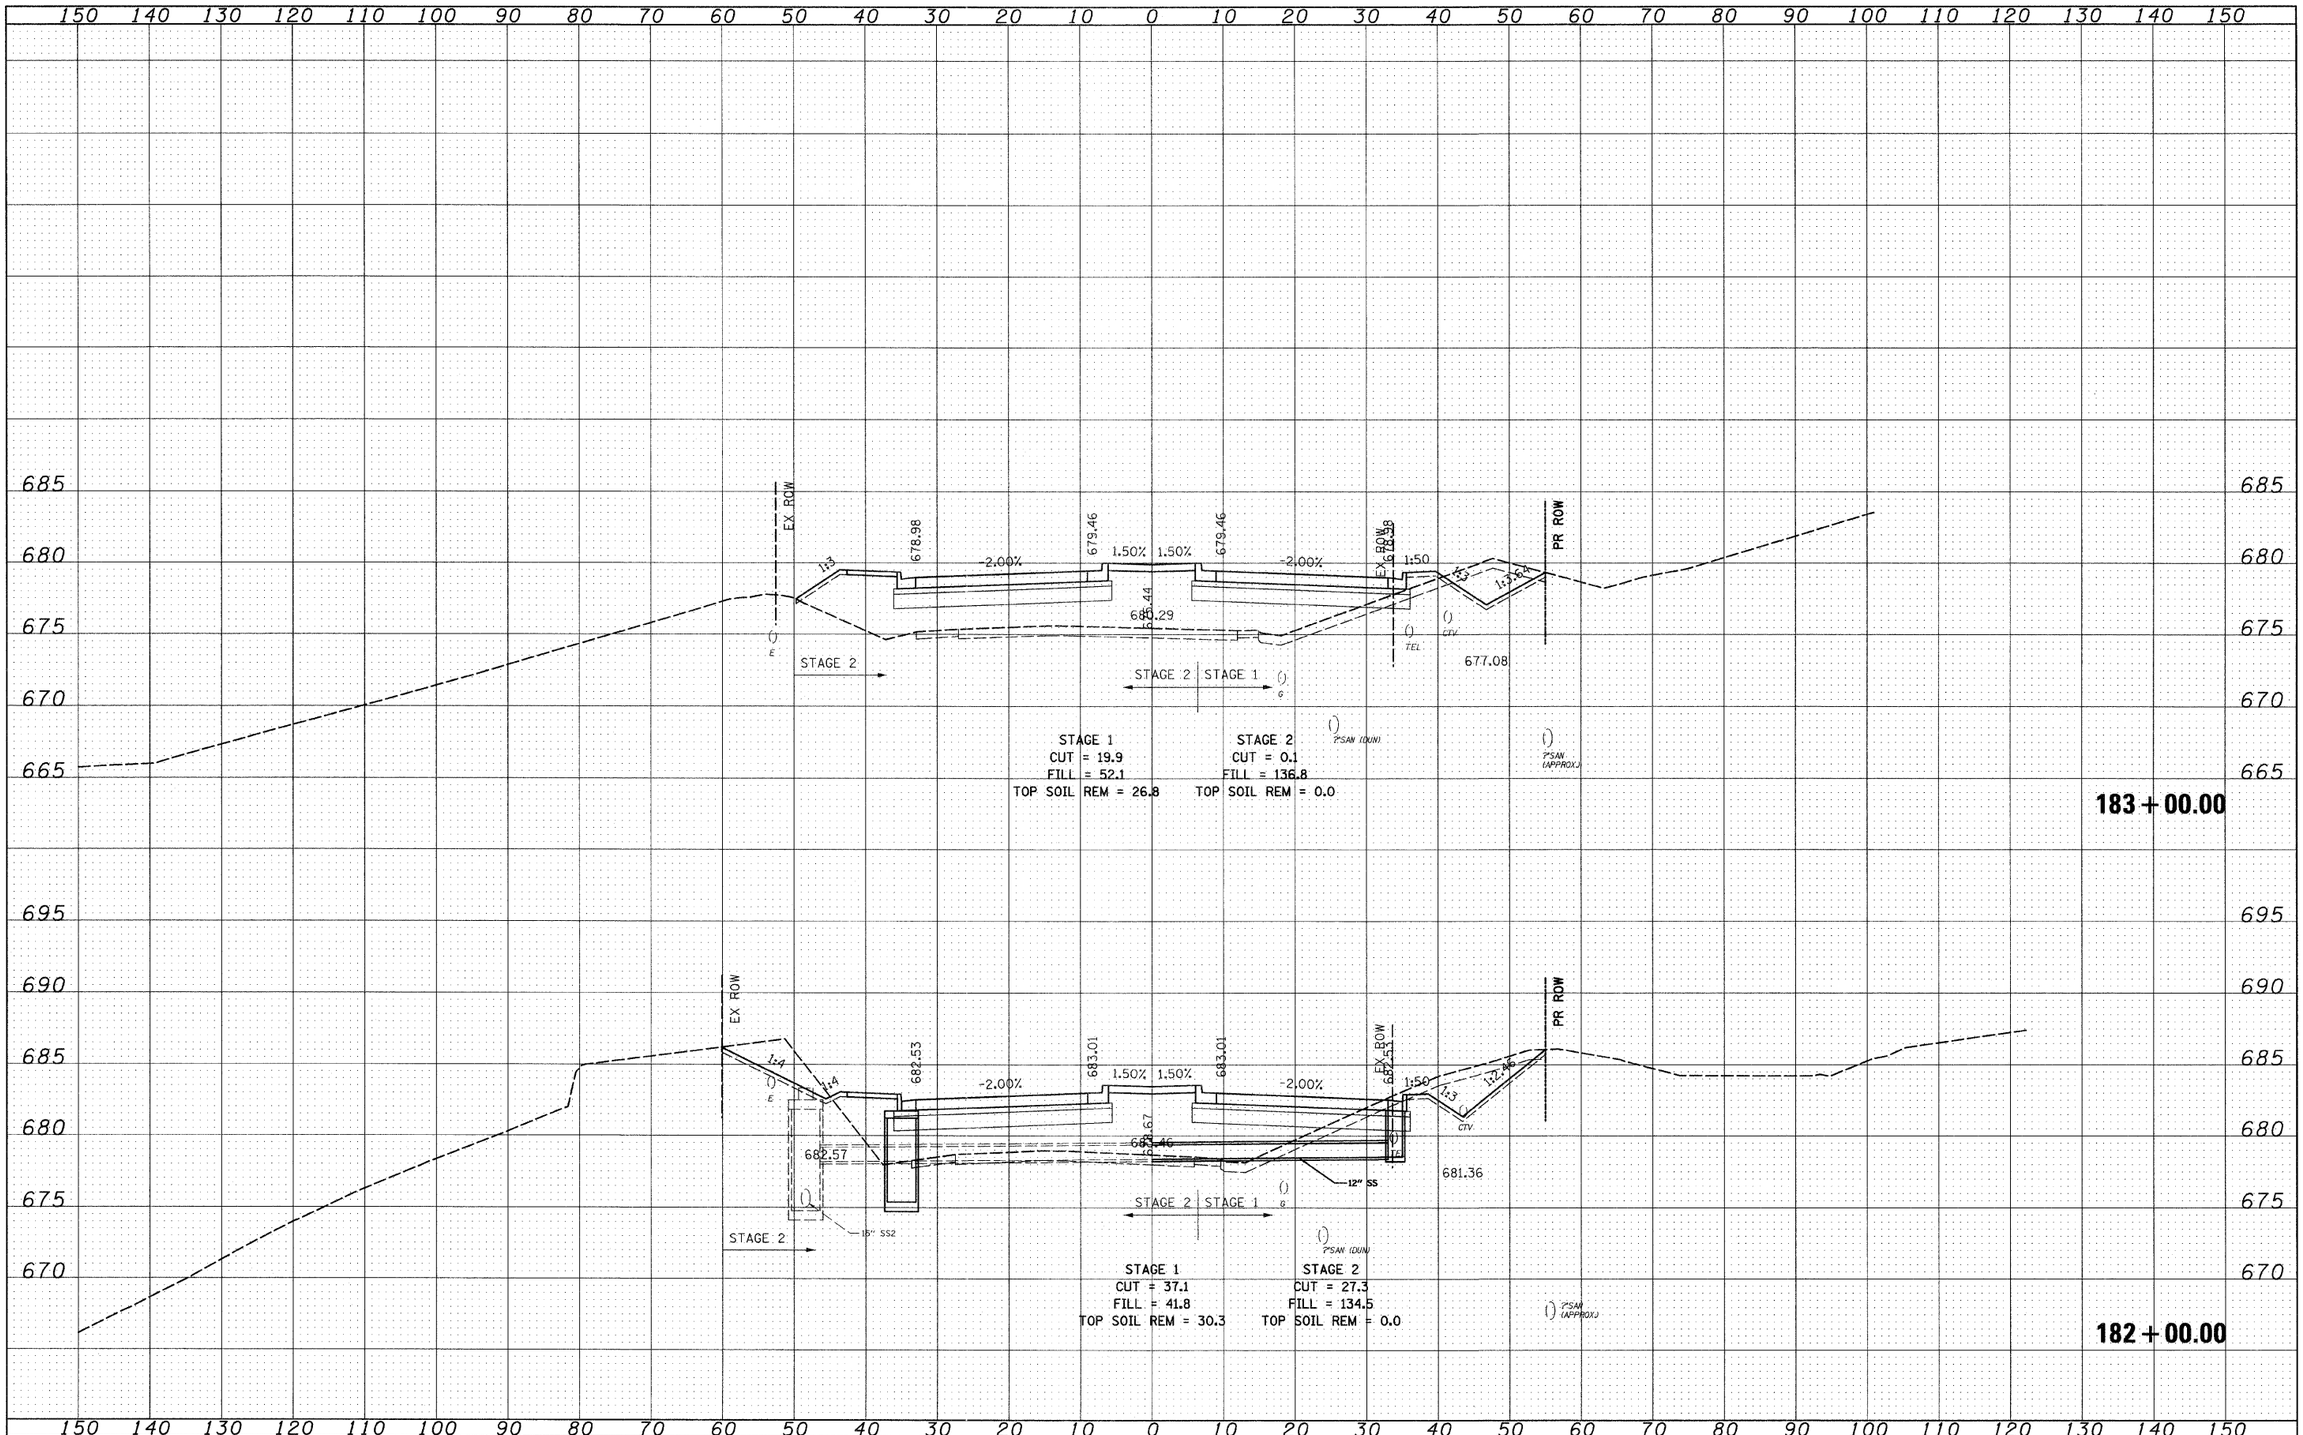


| ORIGINAL SURVEY | SURVEYED PLOTTED | BY | DATE |
|---|---|---|---|
| | NOTE BOOK | TEMPLATE | |
| | NO. | AREAS | |
| | | AREAS CHECKED | |

| | | | |
|---|---|---|---|
| FILE NAME = I:\102901\CADD Sheets\sht-xsec-IL21-12-16-10.dgn | USER NAME = IDOT | DESIGNED - PDK | REVISED - |
| | | DRAWN - GAP | REVISED - |
| | PLOT SCALE = 10.0000 ' / IN. | CHECKED - MRH | REVISED - |
| | PLOT DATE = 7/8/2011 | DATE - 12/22/2010 | REVISED - |

**STATE OF ILLINOIS**
**DEPARTMENT OF TRANSPORTATION**

**IL RTE 21**
**CROSS SECTIONS**

SCALE: | SHEET NO. OF SHEETS | STA. 182+00.00 TO STA. 183+00.00

| F.A. RTE. | SECTION | COUNTY | TOTAL SHEETS | SHEET NO. |
|---|---|---|---|---|
| 330 | 128R-3 | LAKE | 518 | 416 |
| | | CONTRACT NO. 60953 | | |
| | | ILLINOIS FED. AID PROJECT | | |