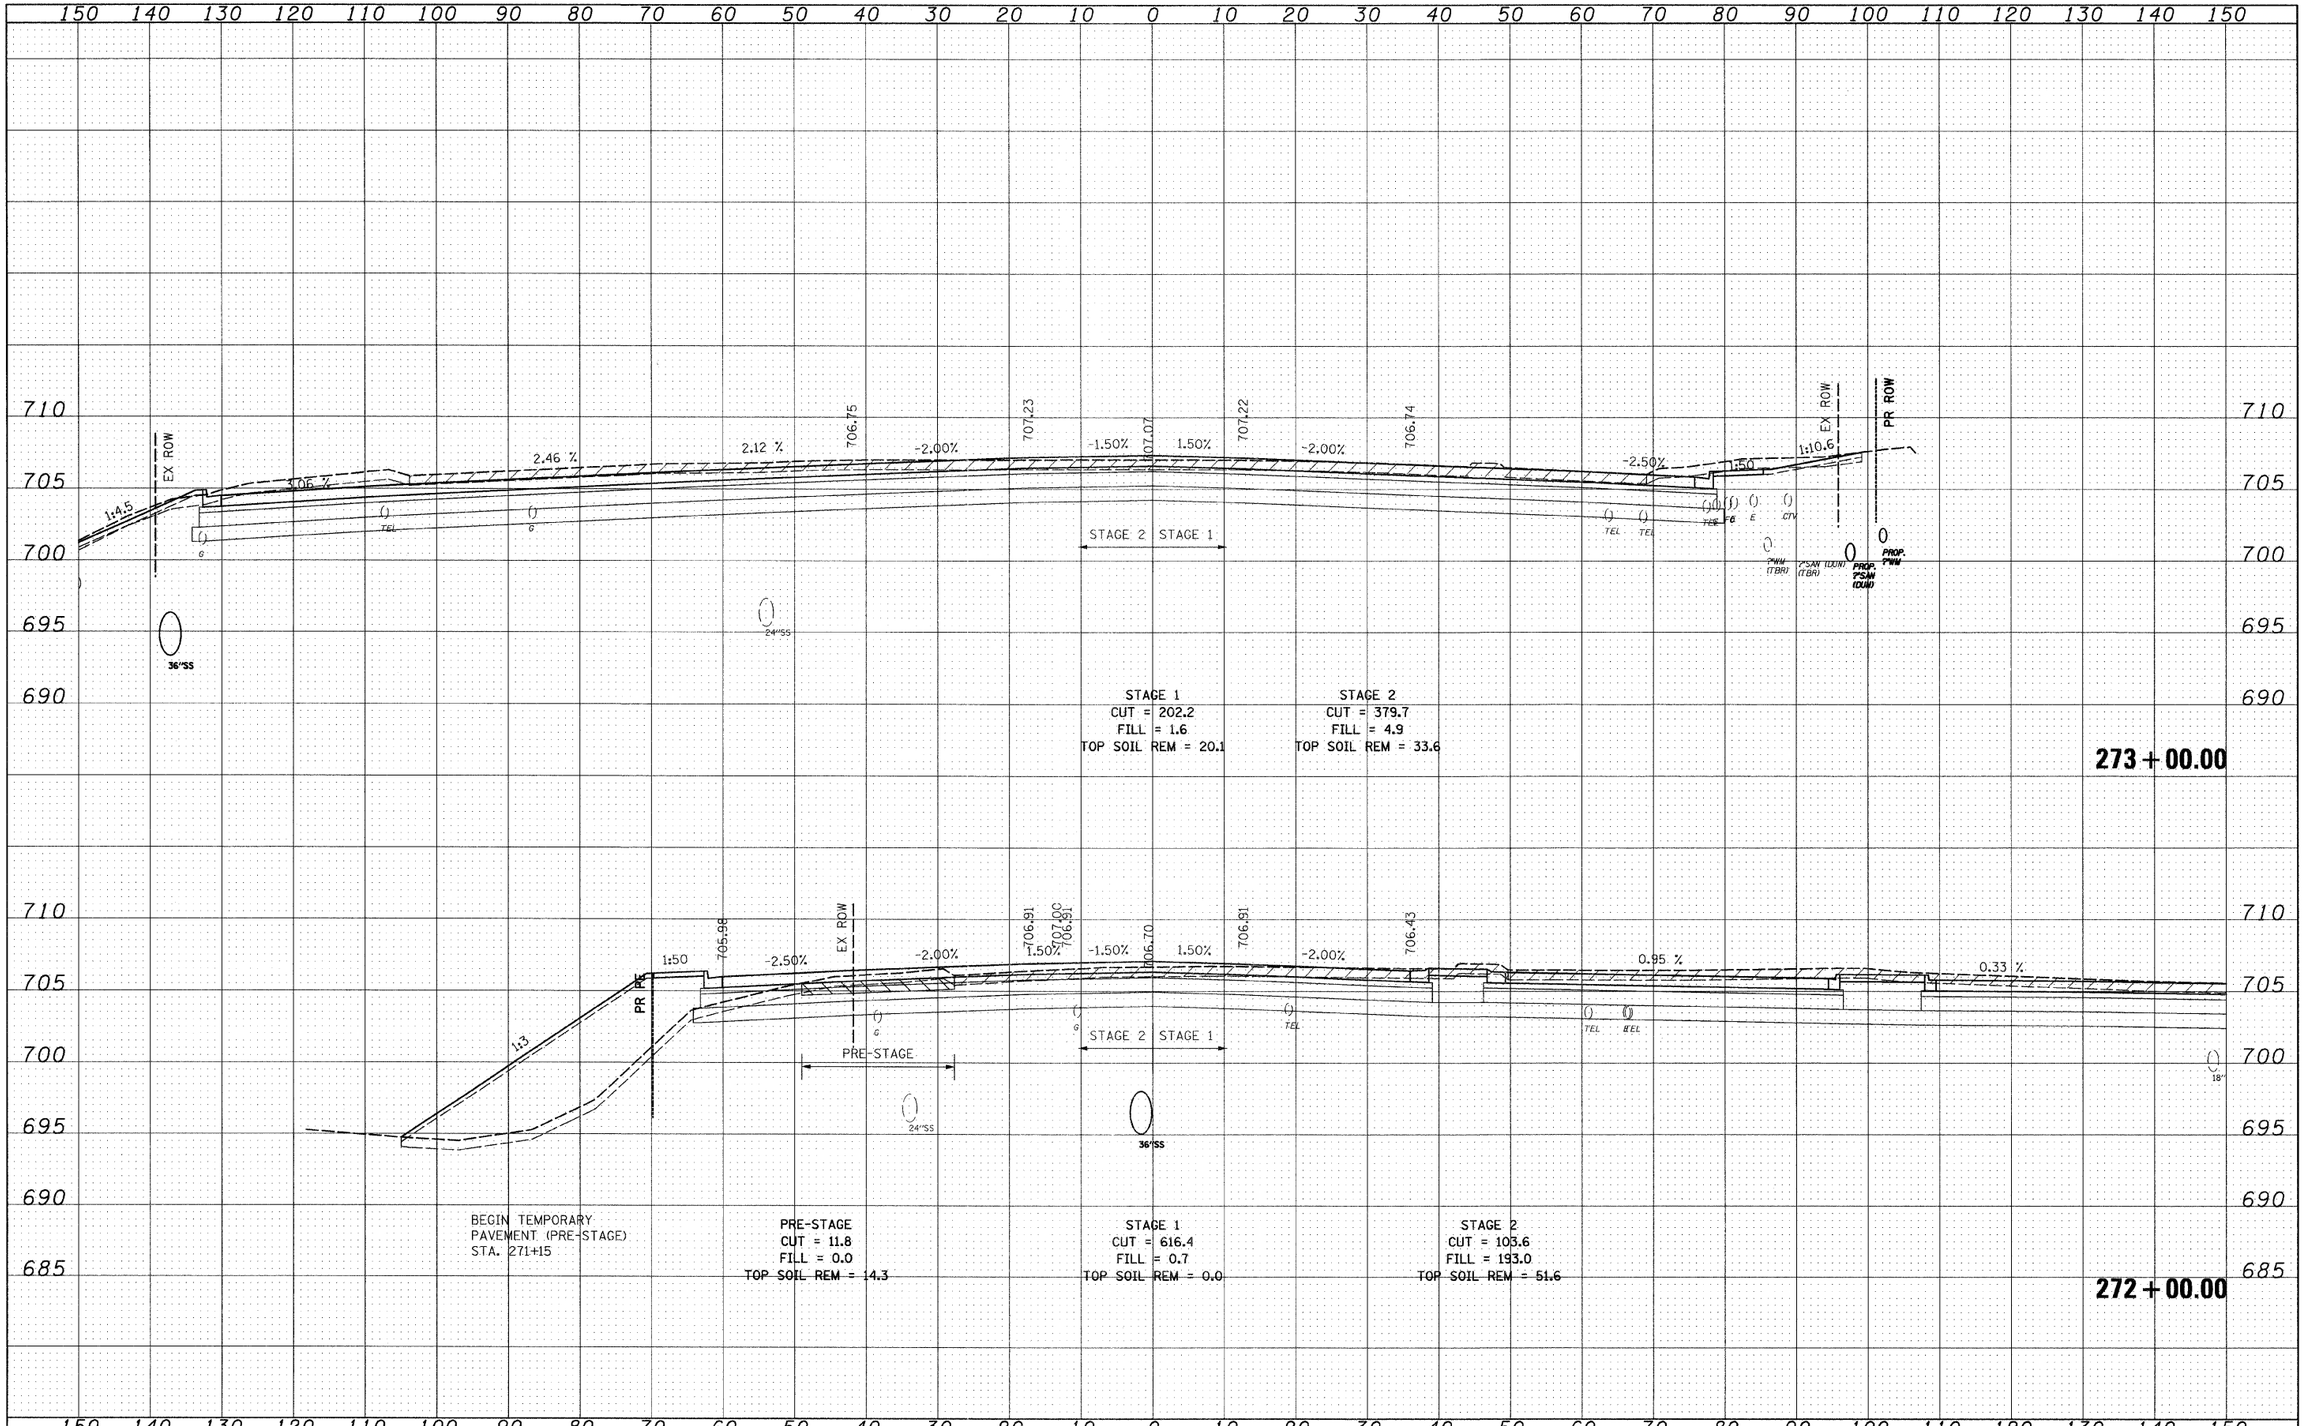

FINAL SURVEY — SURVEYED — PLOTTED — NOTE BOOK — NO. — BY — DATE — TEMPLATE — AREAS — AREAS CHECKED

ORIGINAL SURVEY — SURVEYED — PLOTTED — NOTE BOOK — NO. — BY — DATE — TEMPLATE — AREAS — AREAS CHECKED

FILE NAME = I:\102901\CADD Sheets\sht-xsec-IL21-12-16-10.dgn	USER NAME = IDOT	DESIGNED - PDK	REVISED -
		DRAWN - GAP	REVISED -
	PLOT SCALE = 10.0000 ' / IN.	CHECKED - MRH	REVISED -
	PLOT DATE = 7/8/2011	DATE - 12/22/2010	REVISED -

STATE OF ILLINOIS
DEPARTMENT OF TRANSPORTATION

IL RTE 21
CROSS SECTIONS

SCALE: | SHEET NO. OF SHEETS | STA. 272+00.00 TO STA. 273+00.00

F.A. RTE.	SECTION	COUNTY	TOTAL SHEETS	SHEET NO.
330	128R-3	LAKE	518	466
		CONTRACT NO. 60953		
	ILLINOIS	FED. AID PROJECT		