FINAL SURVEY	NOTE BOOK	NO.
SURVEYED		DATE
PLOTTED		BY
TEMPLATE		
AREAS		
AREAS CHECKED		

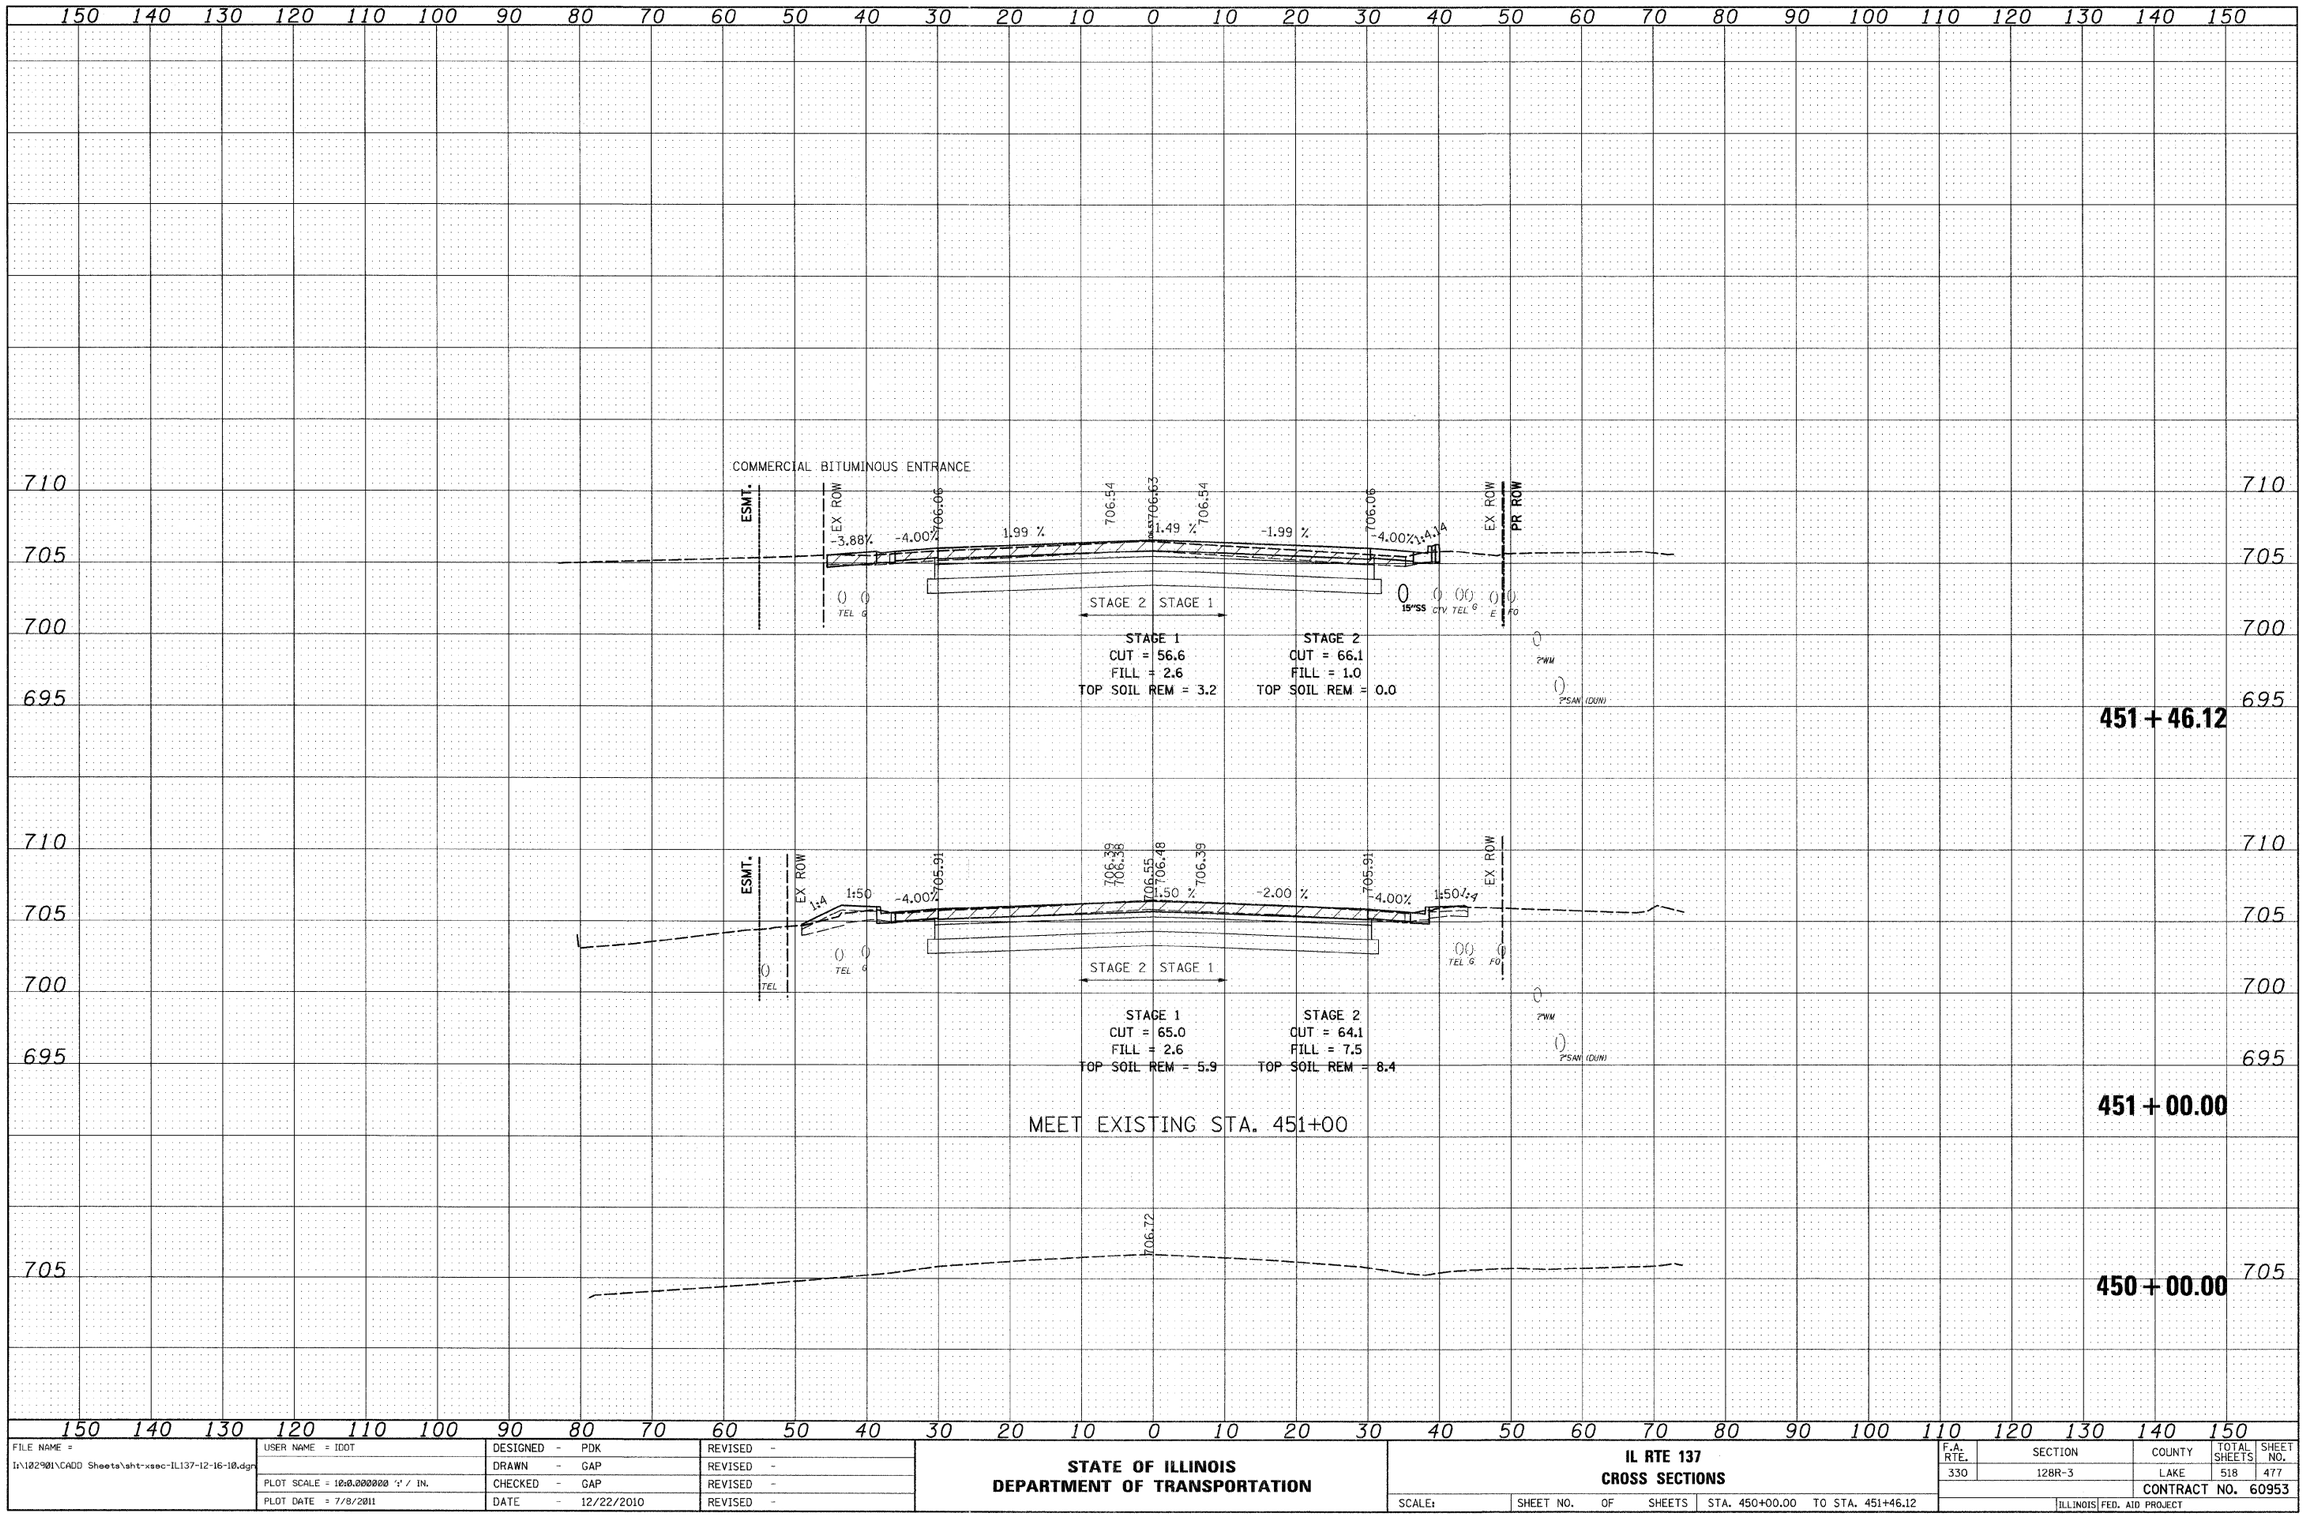

ORIGINAL SURVEY	NOTE BOOK	NO.
SURVEYED		DATE
PLOTTED		BY
TEMPLATE		
AREAS		
AREAS CHECKED		

FILE NAME = I:\102901\CADD Sheets\sht-xsec-IL137-12-16-10.dgn	USER NAME = IDOT	DESIGNED - PDK	REVISED -
		DRAWN - GAP	REVISED -
	PLOT SCALE = 10:0.000000 ' / IN.	CHECKED - GAP	REVISED -
	PLOT DATE = 7/8/2011	DATE - 12/22/2010	REVISED -

STATE OF ILLINOIS
DEPARTMENT OF TRANSPORTATION

IL RTE 137
CROSS SECTIONS

SCALE: | SHEET NO. OF SHEETS | STA. 450+00.00 TO STA. 451+46.12

F.A. RTE.	SECTION	COUNTY	TOTAL SHEETS	SHEET NO.
330	128R-3	LAKE	518	477

CONTRACT NO. 60953

ILLINOIS FED. AID PROJECT