150 140 130 120 110 100 90 80 70 60 50 40 30 20 10 0 10 20 30 40 50 60 70 80 90 100 110 120 130 140 150

710 705 700 695

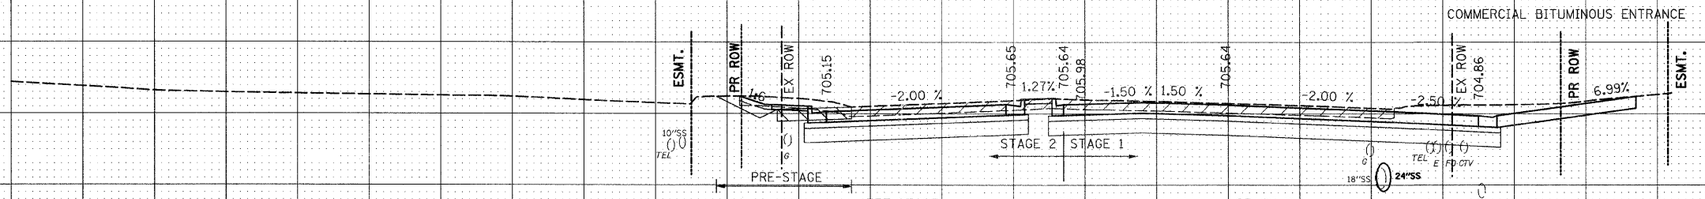

458 + 00.00

	PRE-STAGE	STAGE 1	STAGE 2
CUT =	114.0	114.0	47.4
FILL =	0.0	0.0	2.5
TOP SOIL REM =	0.0	0.0	10.3

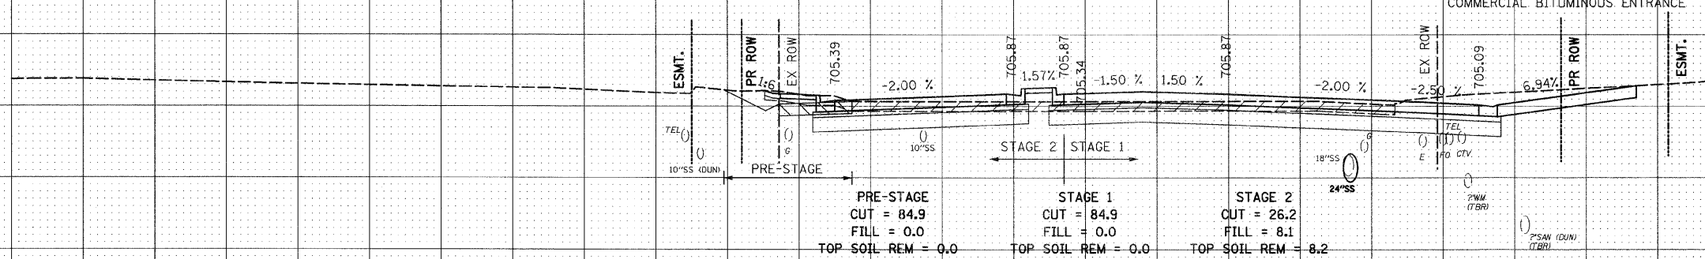

457 + 41.22

	PRE-STAGE	STAGE 1	STAGE 2
CUT =	84.9	84.9	26.2
FILL =	0.0	0.0	8.1
TOP SOIL REM =	0.0	0.0	8.2

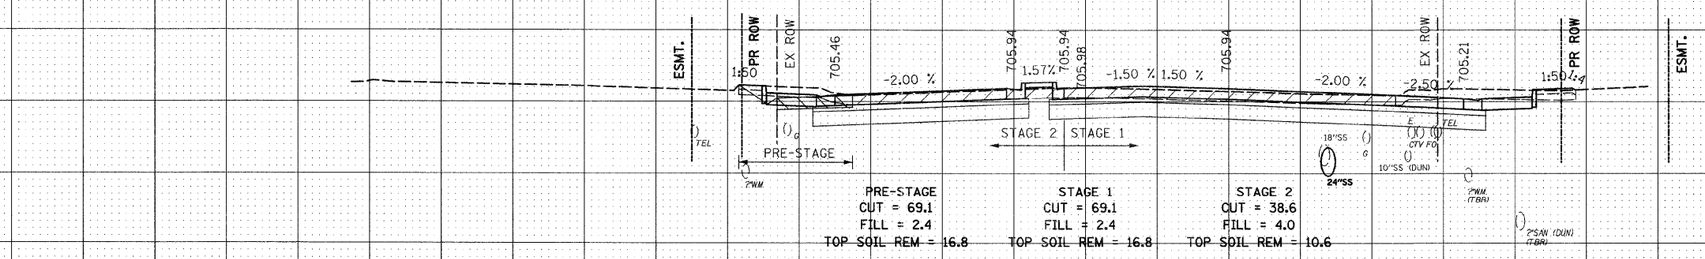

457 + 00.00

	PRE-STAGE	STAGE 1	STAGE 2
CUT =	69.1	69.1	38.6
FILL =	2.4	2.4	4.0
TOP SOIL REM =	16.8	16.8	10.6

FINAL SURVEY	BY	DATE
SURVEYED		
PLOTTED		
NOTE BOOK	TEMPLATE	
NO.	AREAS	
	AREAS CHECKED	

ORIGINAL SURVEY	BY	DATE
SURVEYED		
PLOTTED		
NOTE BOOK	TEMPLATE	
NO.	AREAS	
	AREAS CHECKED	

150 140 130 120 110 100 90 80 70 60 50 40 30 20 10 0 10 20 30 40 50 60 70 80 90 100 110 120 130 140 150

FILE NAME = I:\102901\CADD Sheets\sht-xsec-IL137-12-16-10.dgn	USER NAME = IDOT	DESIGNED - PDK	REVISED -
		DRAWN - GAP	REVISED -
	PLOT SCALE = 10.000000 ' / IN.	CHECKED - GAP	REVISED -
	PLOT DATE = 7/8/2011	DATE - 12/22/2010	REVISED -

STATE OF ILLINOIS
DEPARTMENT OF TRANSPORTATION

IL RTE 137
CROSS SECTIONS

SCALE: | SHEET NO. OF SHEETS | STA. 457+00.00 TO STA. 458+00.00

F.A. RTE.	SECTION	COUNTY	TOTAL SHEETS	SHEET NO.
330	128R-3	LAKE	518	482
		CONTRACT NO. 60953		
		ILLINOIS FED. AID PROJECT		