FINAL SURVEY	BY	DATE
SURVEYED		
PLOTTED		
NOTE BOOK	TEMP. LITE	
NO.	AREAS	
	AREAS CHECKED	

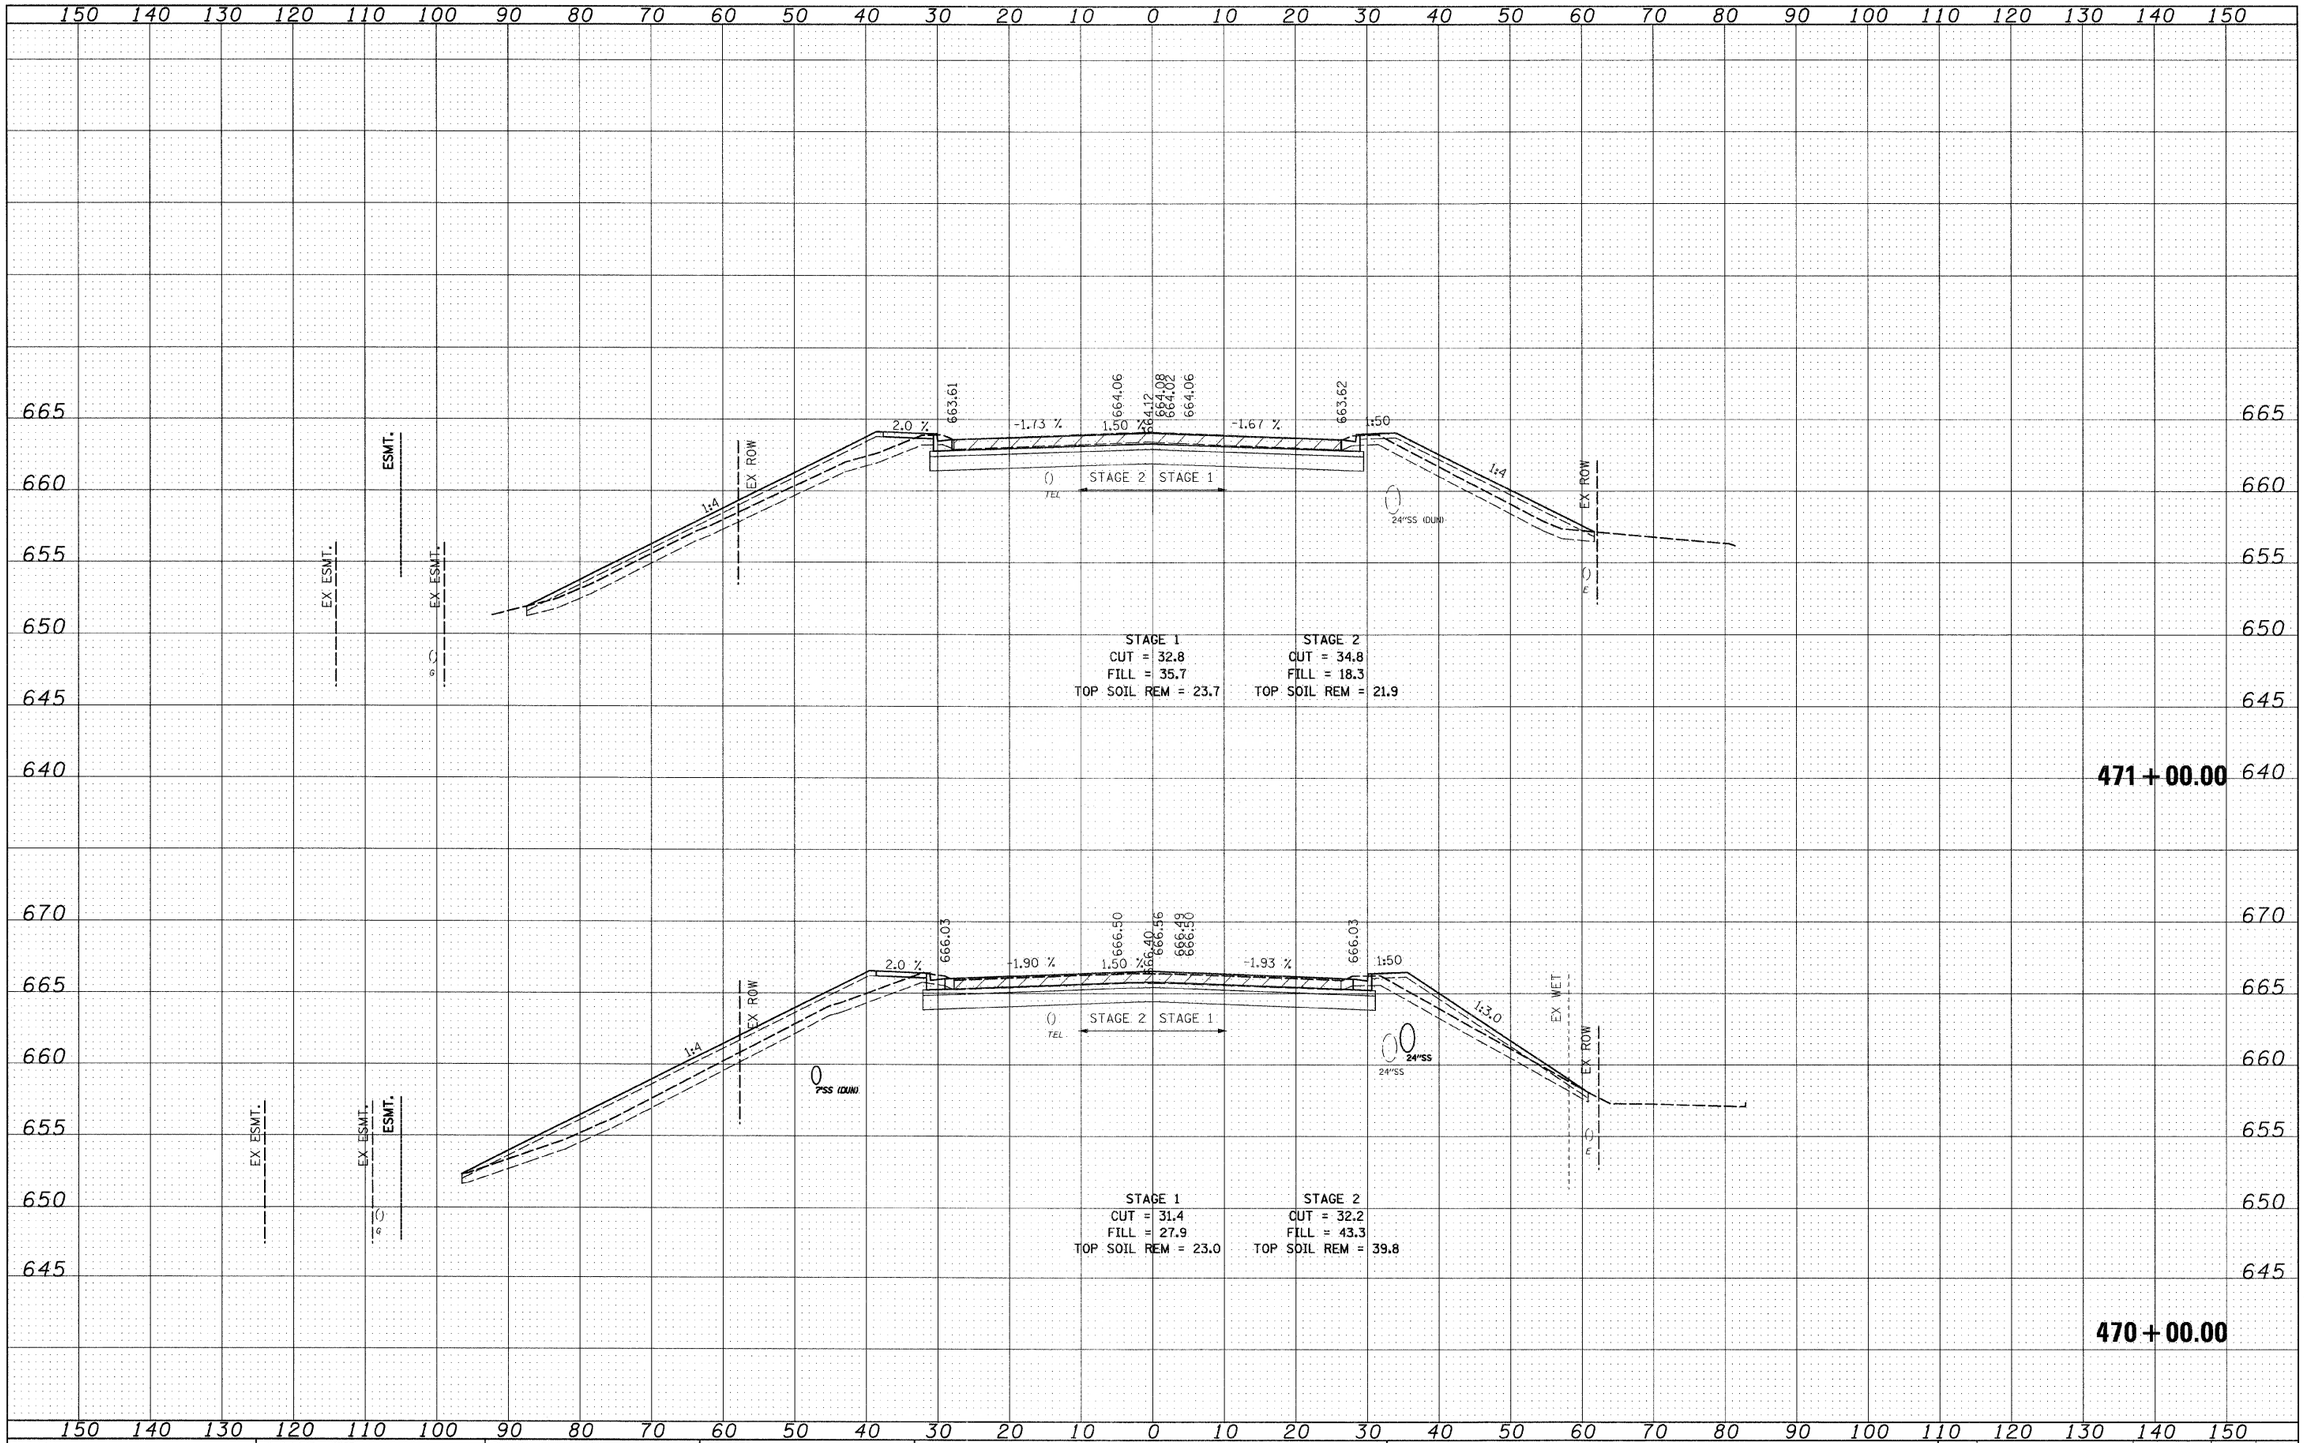

ORIGINAL SURVEY	BY	DATE
SURVEYED		
PLOTTED		
NOTE BOOK	TEMP. LITE	
NO.	AREAS	
	AREAS CHECKED	

FILE NAME = I:\102901\CADD Sheets\sht-xsec-IL137-12-16-10.dgn	USER NAME = IDOT	DESIGNED - PDK	REVISED -
		DRAWN - GAP	REVISED -
	PLOT SCALE = 10.0000000 ' / IN.	CHECKED - GAP	REVISED -
	PLOT DATE = 7/8/2011	DATE - 12/22/2010	REVISED -

STATE OF ILLINOIS
DEPARTMENT OF TRANSPORTATION

IL RTE 137
CROSS SECTIONS

SCALE: | SHEET NO. OF SHEETS | STA. 470+00.00 TO STA. 471+00.00

F.A. RTE.	SECTION	COUNTY	TOTAL SHEETS	SHEET NO.
330	128R-3	LAKE	518	493
		CONTRACT NO. 60953		
	ILLINOIS FED. AID PROJECT			