FINAL SURVEY	SURVEYED	BY	DATE
	PLOTTED		
NOTE BOOK	TEMPLATE		
	AREAS		
NO.	AREAS CHECKED		

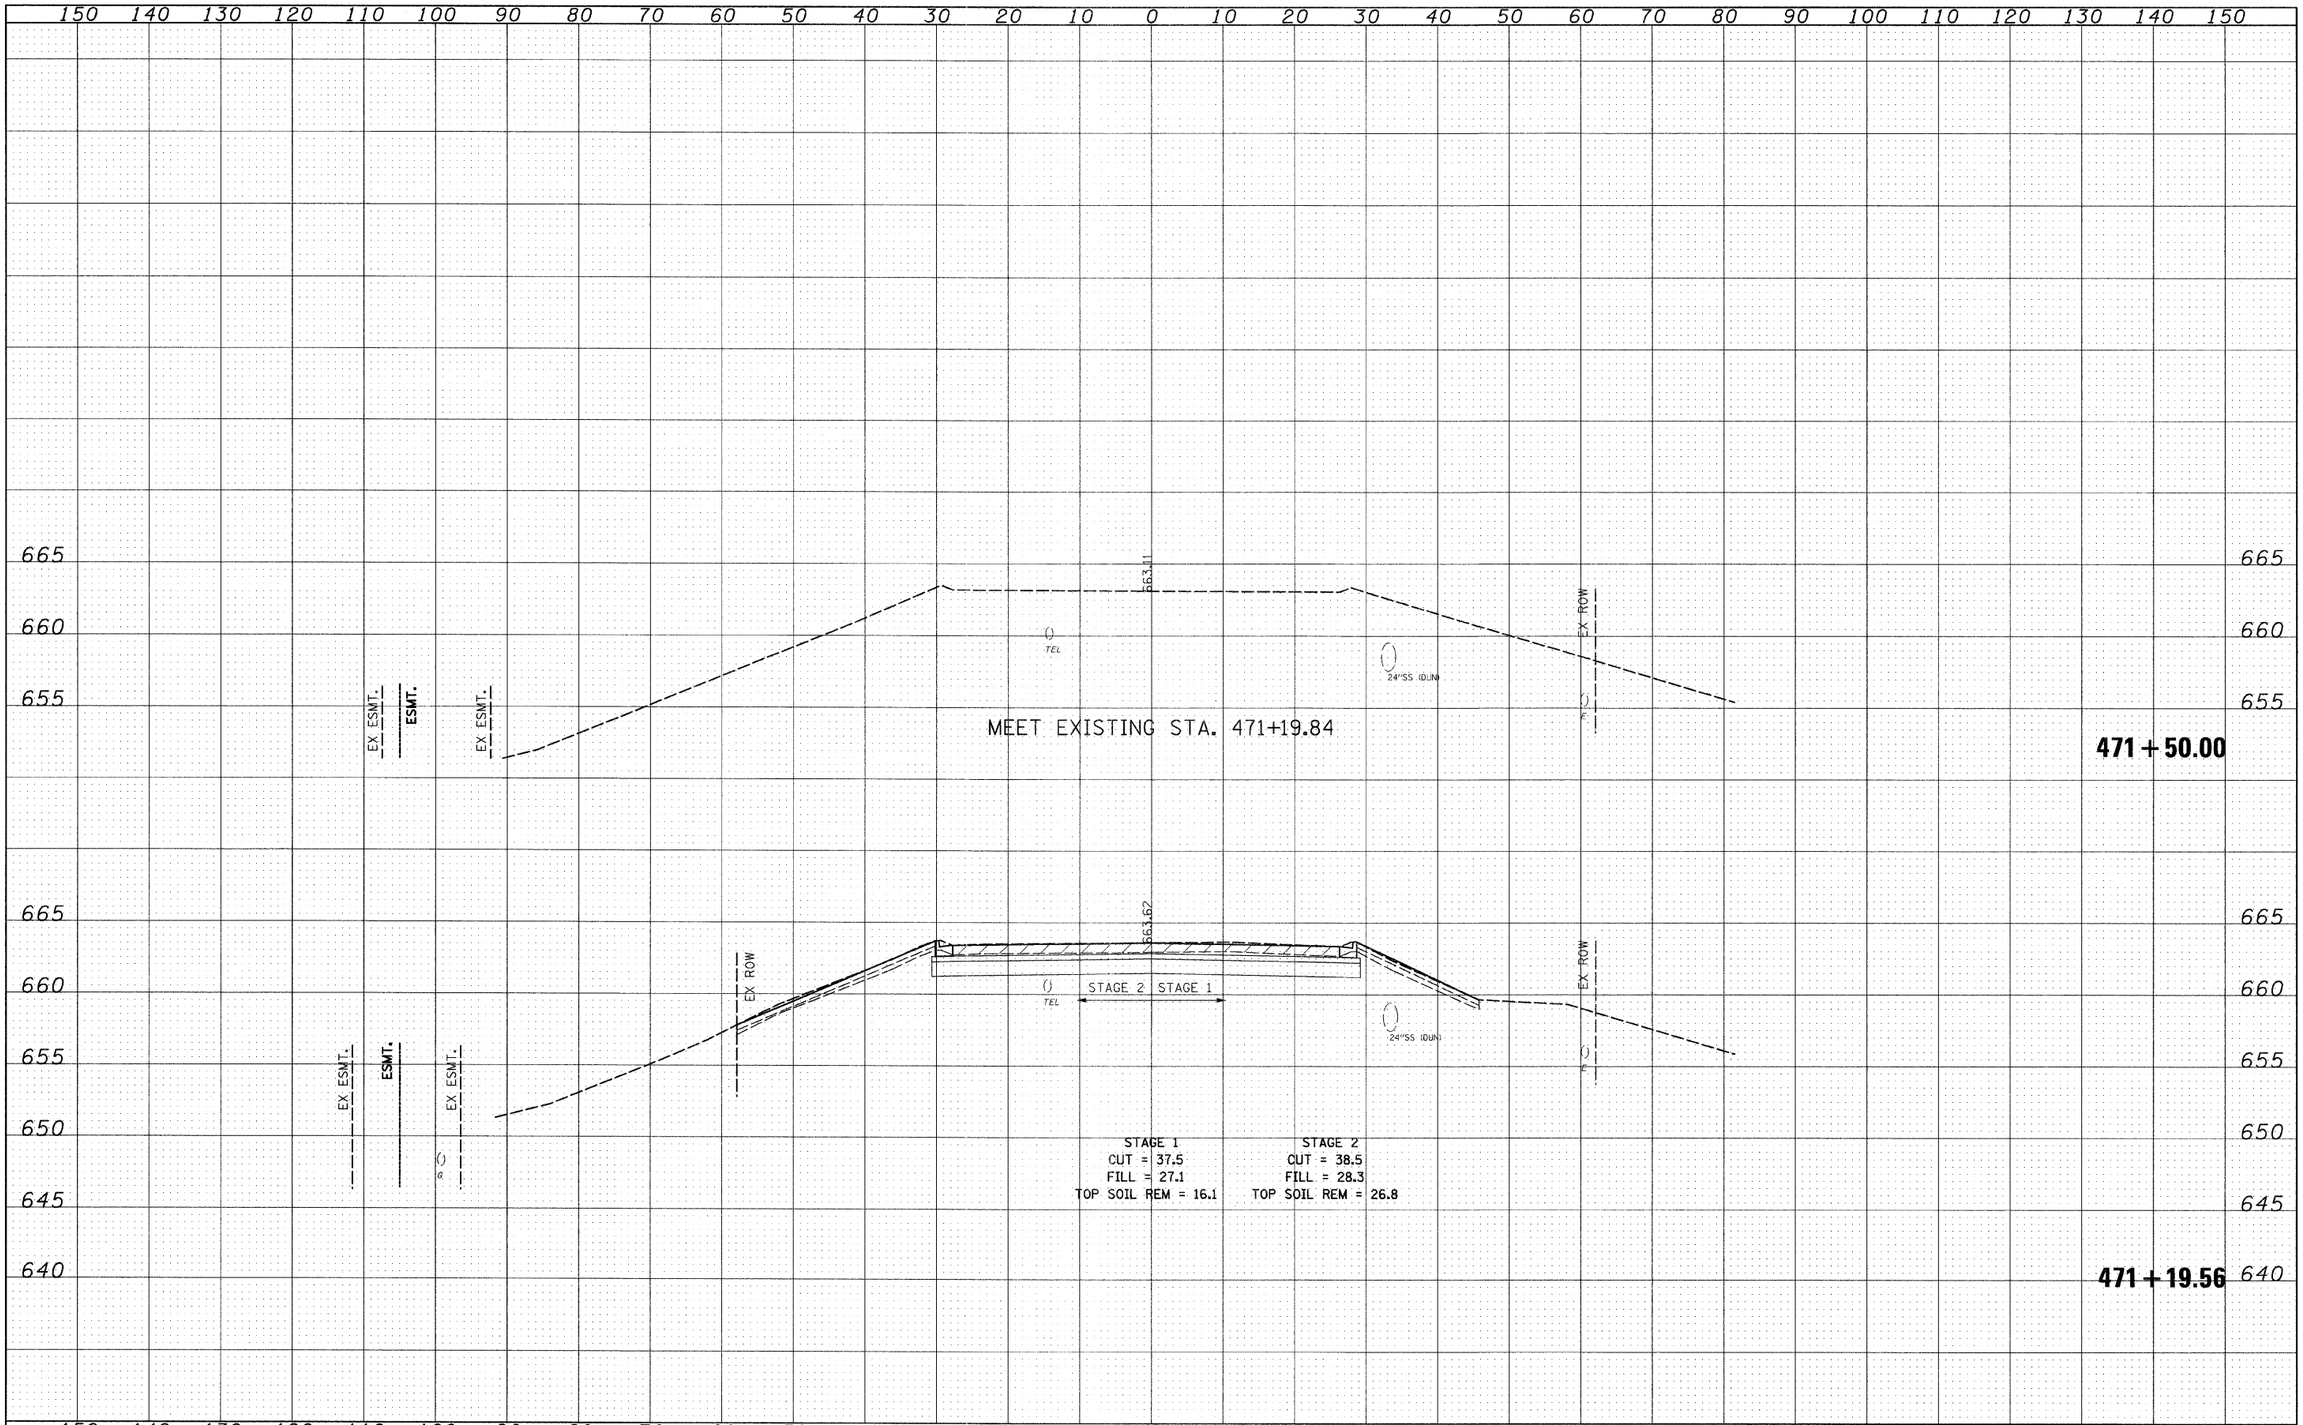

ORIGINAL SURVEY	SURVEYED	BY	DATE
	PLOTTED		
NOTE BOOK	TEMPLATE		
	AREAS		
NO.	AREAS CHECKED		

FILE NAME = I:\102901\CADD Sheets\sht-xsec-IL137-12-16-10.dgn	USER NAME = IDOT	DESIGNED - PDK	REVISED -
		DRAWN - GAP	REVISED -
	PLOT SCALE = 10.0000000 ' / IN.	CHECKED - GAP	REVISED -
	PLOT DATE = 7/8/2011	DATE - 12/22/2010	REVISED -

STATE OF ILLINOIS
DEPARTMENT OF TRANSPORTATION

IL RTE 137
CROSS SECTIONS

SCALE: | SHEET NO. OF SHEETS | STA. 471+19.56 TO STA. 471+50.00

F.A. RTE.	SECTION	COUNTY	TOTAL SHEETS	SHEET NO.
330	128R-3	LAKE	518	494
		CONTRACT NO. 60953		
		ILLINOIS FED. AID PROJECT		