FINAL SURVEY	SURVEYED	BY	DATE
	PLOTTED		
NOTE BOOK	TIMBER LITE		
NO.	AREAS		
	AREAS CHECKED		

ORIGINAL SURVEY	SURVEYED	BY	DATE
	PLOTTED		
NOTE BOOK	TIMBER LITE		
NO.	AREAS		
	AREAS CHECKED		

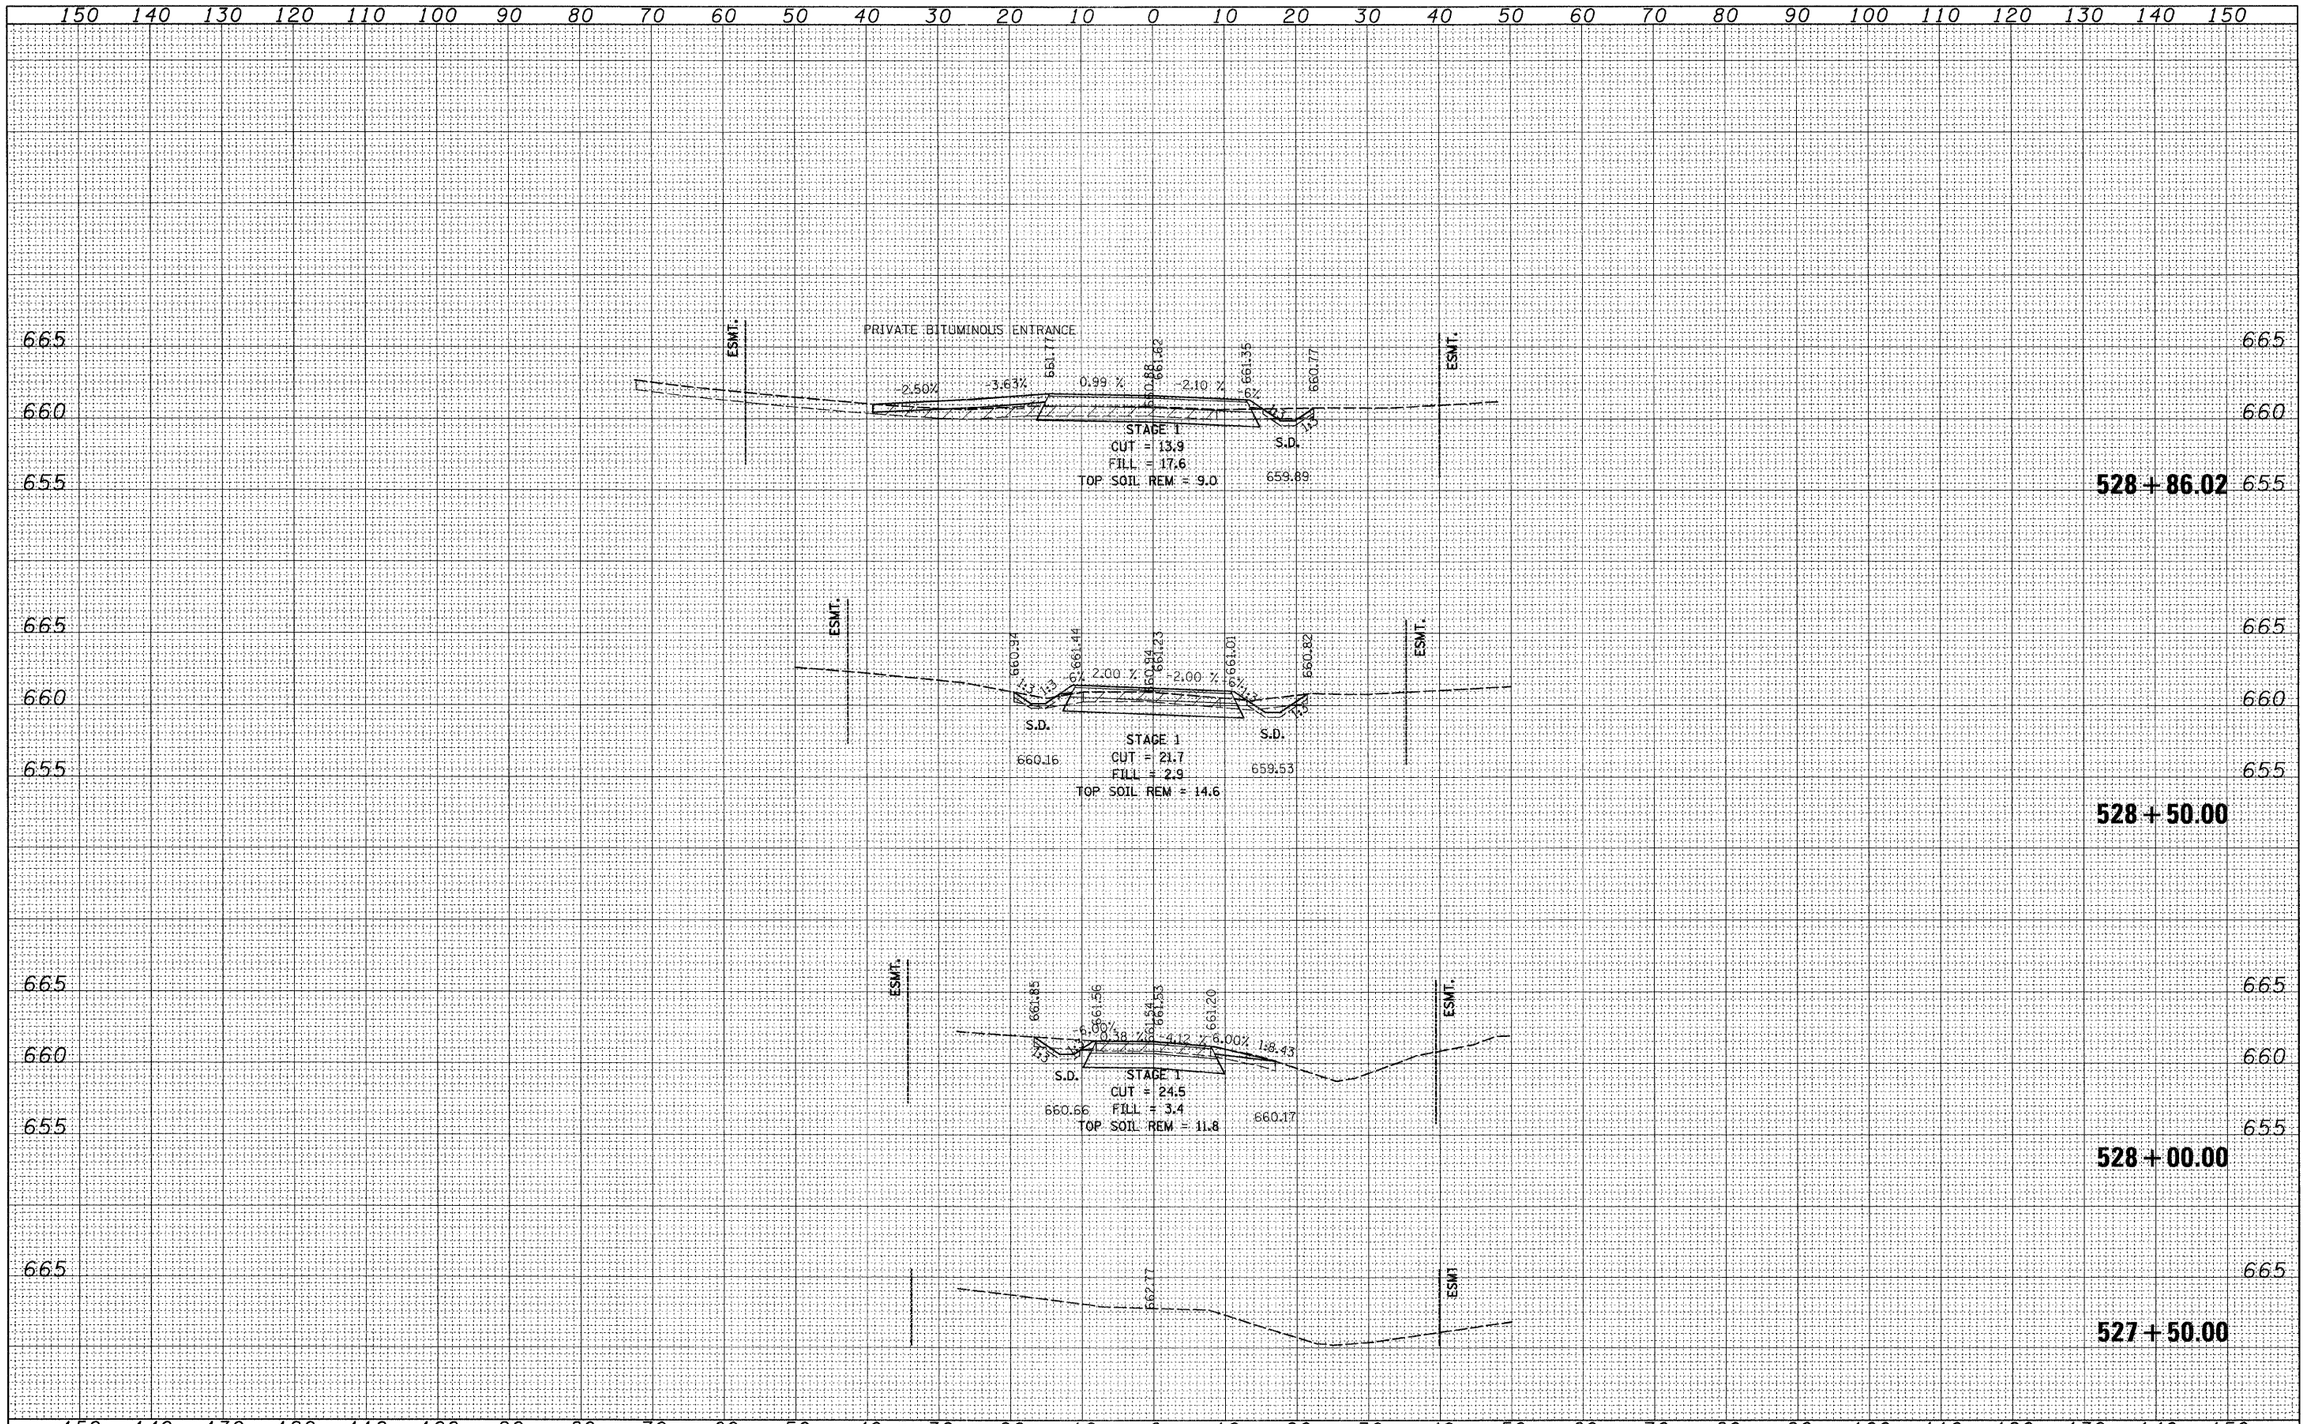

FILE NAME = u:\102901\cadd sheets\sht-xsec-Egidi-12-16-10.dgn	USER NAME = IDOT	DESIGNED - PDK	REVISED -
		DRAWN - GAP	REVISED -
	PLOT SCALE = 10.0000 ' / IN.	CHECKED - GAP	REVISED -
	PLOT DATE = 7/8/2011	DATE - 12/22/2010	REVISED -

STATE OF ILLINOIS
DEPARTMENT OF TRANSPORTATION

EGIDI LANE
CROSS SECTIONS

SCALE: | SHEET NO. OF SHEETS | STA. 527+50.00 TO STA. 528+86.02

F.A. RTE.	SECTION	COUNTY	TOTAL SHEETS	SHEET NO.
330	128R-3	LAKE	518	505
		CONTRACT NO. 60953		
	ILLINOIS FED. AID PROJECT			