PAVEMENT MARKING LEGEND:

1. POLYUREA PAVEMENT MARKING TYPE I - LINE 4" (WHITE)
2. POLYUREA PAVEMENT MARKING TYPE I - LINE 4" (YELLOW)
3. POLYUREA PAVEMENT MARKING TYPE I - LINE 4" (30' SKIP 10' DASHED WHITE)
4. POLYUREA PAVEMENT MARKING TYPE I - LINE 8" (WHITE)
5. POLYUREA PAVEMENT MARKING TYPE I - LINE 12" (CHEVRON AT 20' C-C WHITE)
6. POLYUREA PAVEMENT MARKING TYPE I - LINE 8" (9' SKIP 3' DASHED WHITE)

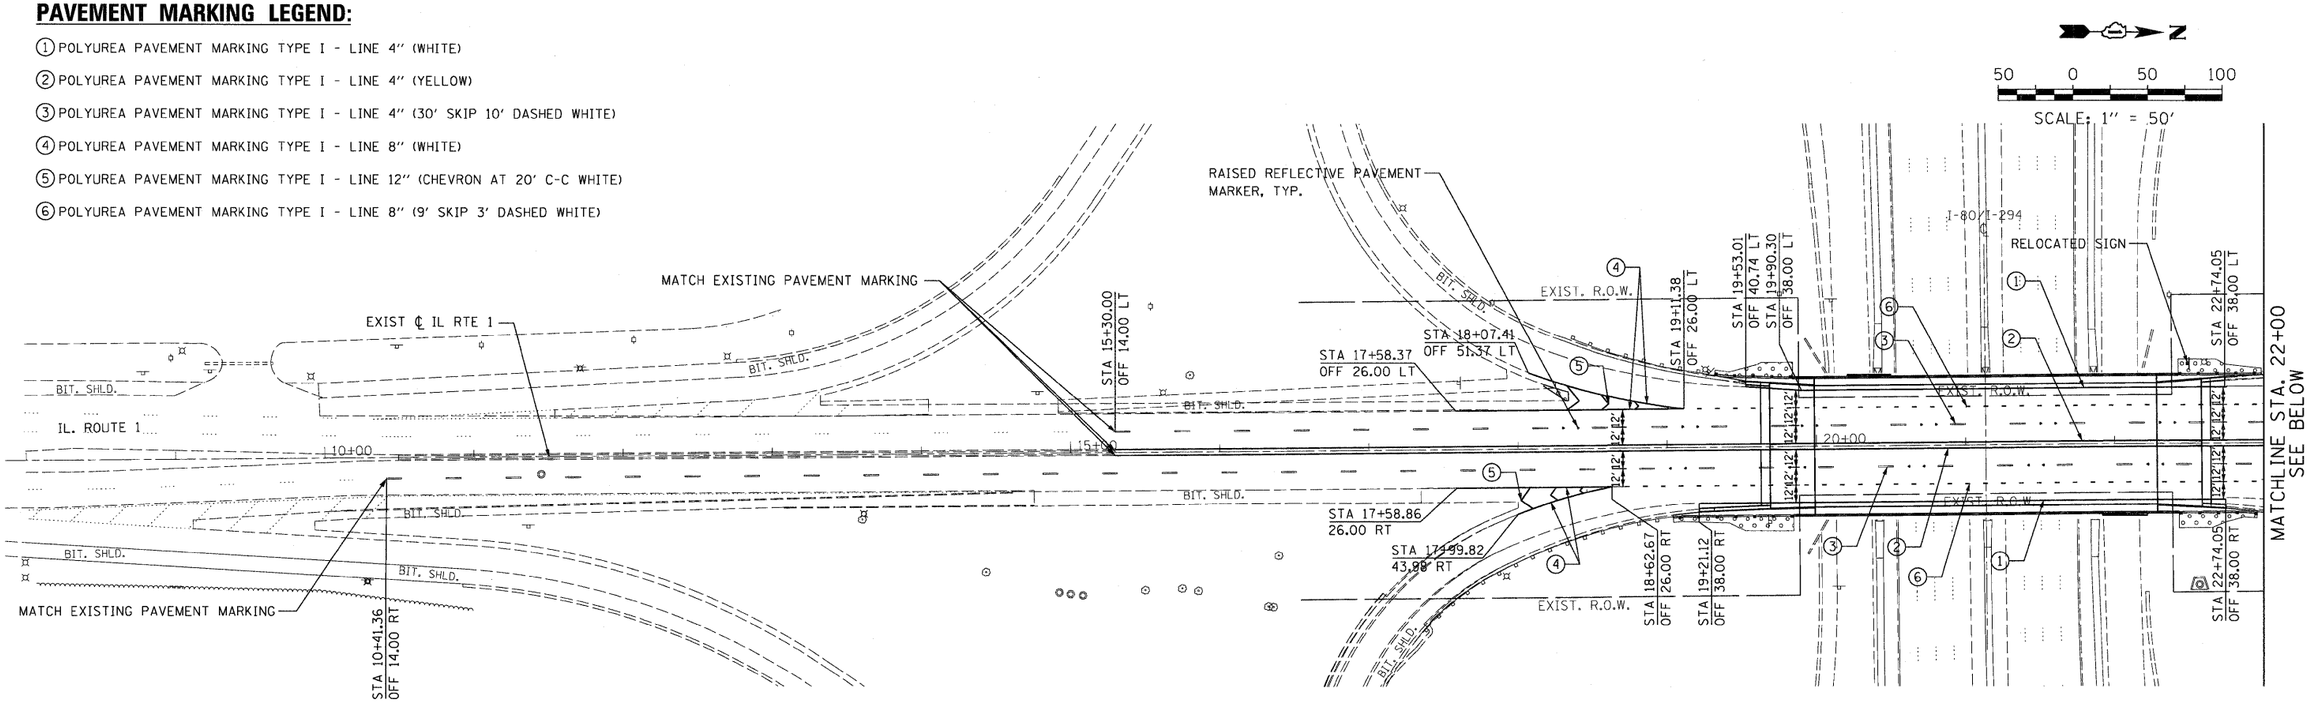

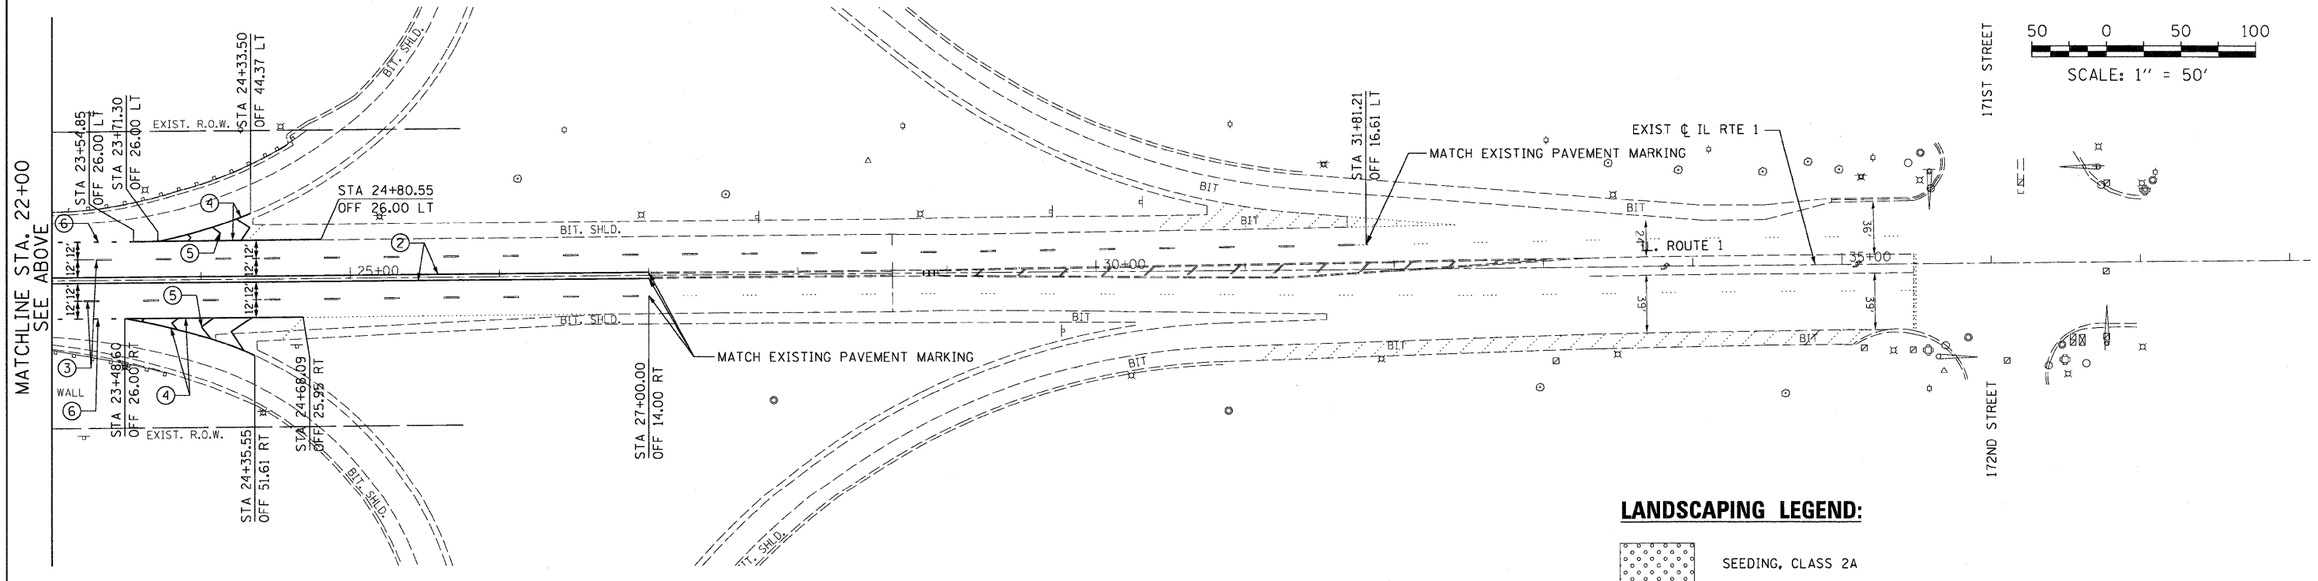

LANDSCAPING LEGEND:

SEEDING, CLASS 2A

FILE NAME = 62099CPM01.DGN	USER NAME = halsted	DESIGNED - PK	REVISED -
		DRAWN - GAP	REVISED -
	PLOT SCALE = 50.0000 ' / IN.	CHECKED - RPI	REVISED -
	PLOT DATE = 6/28/2011	DATE - 07/01/2011	REVISED -

STATE OF ILLINOIS
DEPARTMENT OF TRANSPORTATION

ILLINOIS RTE 1 OVER TRI-STATE I-80 / I-294
PAVEMENT MARKING AND LANDSCAPING PLAN

SCALE: 1"=50' | SHEET NO. OF SHEETS | STA. TO STA.

F.A.P RTE.	SECTION	COUNTY	TOTAL SHEETS	SHEET NO.
876	2001-001BR	COOK	62	18
		CONTRACT NO. 62099		
FED. ROAD DIST. NO. 1	ILLINOIS	FED. AID PROJECT		