LEGEND:

- WORK AREA
- TEMPORARY PAVEMENT
- TEMPORARY CONCRETE BARRIER
- PAVEMENT MARKING REMOVAL
- GUARDRAIL MARKERS, TYPE A OR BARRIER WALL MARKERS, TYPE C, 25' C-C
- DIRECTION OF TRAFFIC
- TYPE III BARRICADE WITH TWO FLASHING BEACONS (LIGHTS) EACH (TYP)
- TYPE II BARRICADE
- MONODIRECTIONAL FLASHING BEACON
- DRUM WITH STEADY BURNING LIGHT
- IMPACT ATTENUATOR
- ARROW BOARD

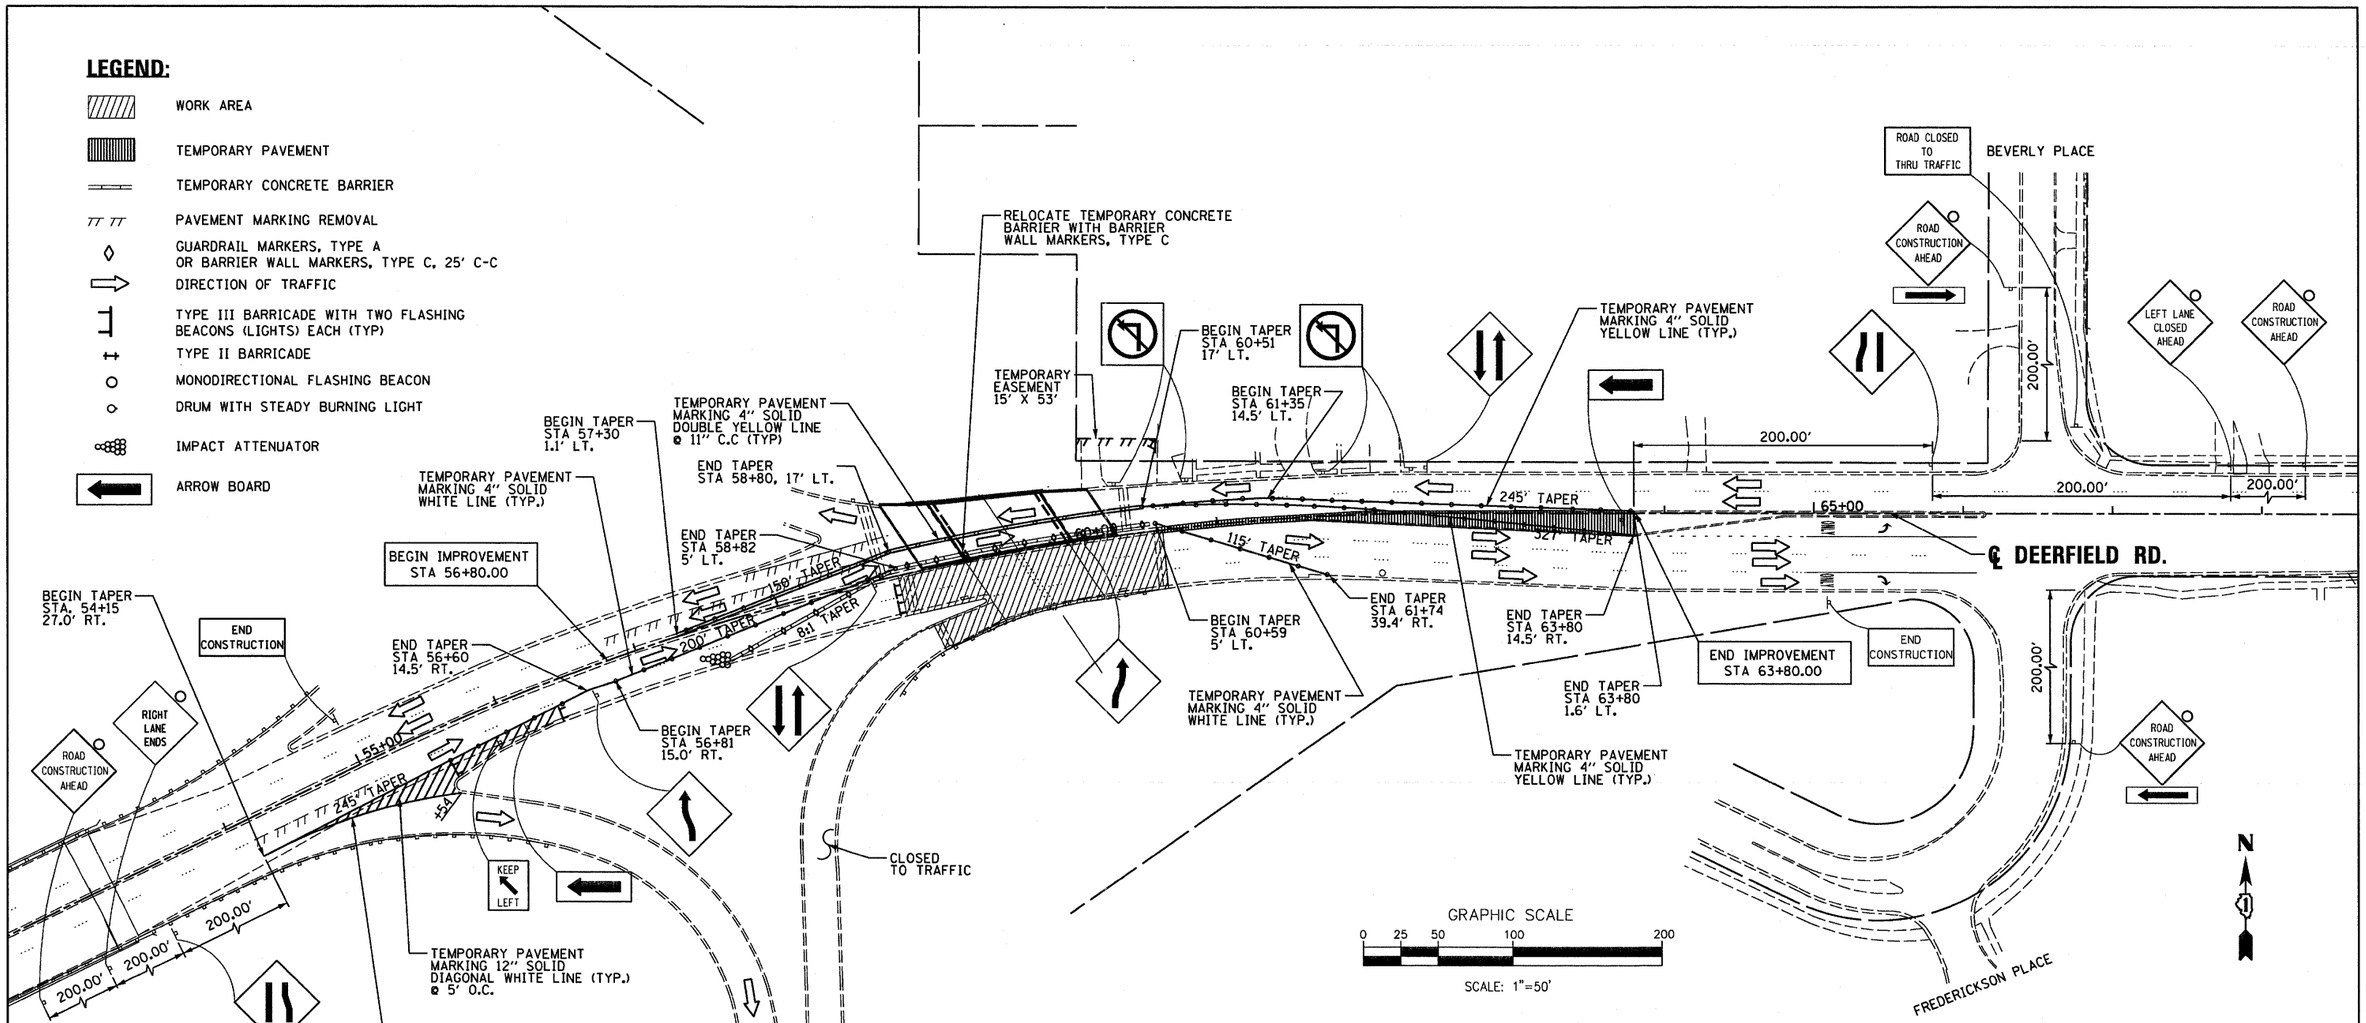

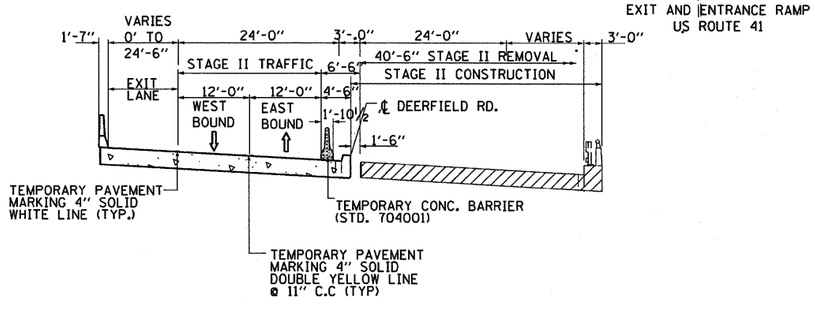

STAGE II TYPICAL SECTION

N.T.S.
STA. 58+68 TO STA. 60+51

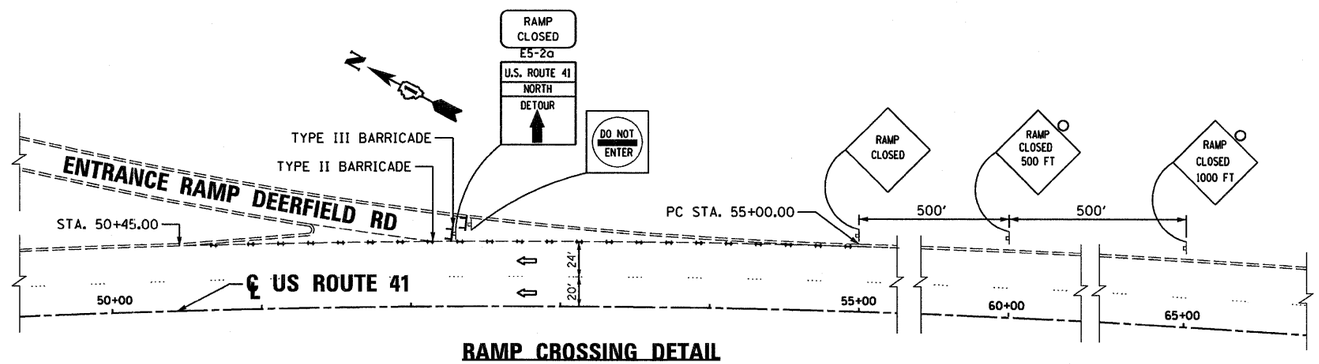

RAMP CROSSING DETAIL

SCALE: 1" = 50'

FILE NAME = ...\D1-62101-sht-MOT-stage2.dgn	DESIGNED - MC	REVISED -	
PLOT TIME = 9:48:48 AM	DRAWN - MC	REVISED -	
PLOT DATE = 6/23/2011	CHECKED - TRP	REVISED -	
	DATE - 06/24/2011	REVISED -	

SEPSTEIN
600 W FULTON ST CHICAGO, ILLINOIS 60661-1259
TEL 312 454 9100 FAX 312 559 1217 WEB www.sepstein-ltd.com

STATE OF ILLINOIS
DEPARTMENT OF TRANSPORTATION

SUGGESTED STAGES OF CONSTRUCTION AND TRAFFIC CONTROL STAGE 2

SCALE: 1" = 50' | SHEET NO. 5 OF 5 SHEETS | STA. 52+36.97 TO STA. 68+64.68

F.A.U. RTE.	SECTION	COUNTY	TOTAL SHEETS	SHEET NO.
1257	104RB-R	LAKE	54	12

CONTRACT NO. 62102

ILLINOIS FED. AID PROJECT