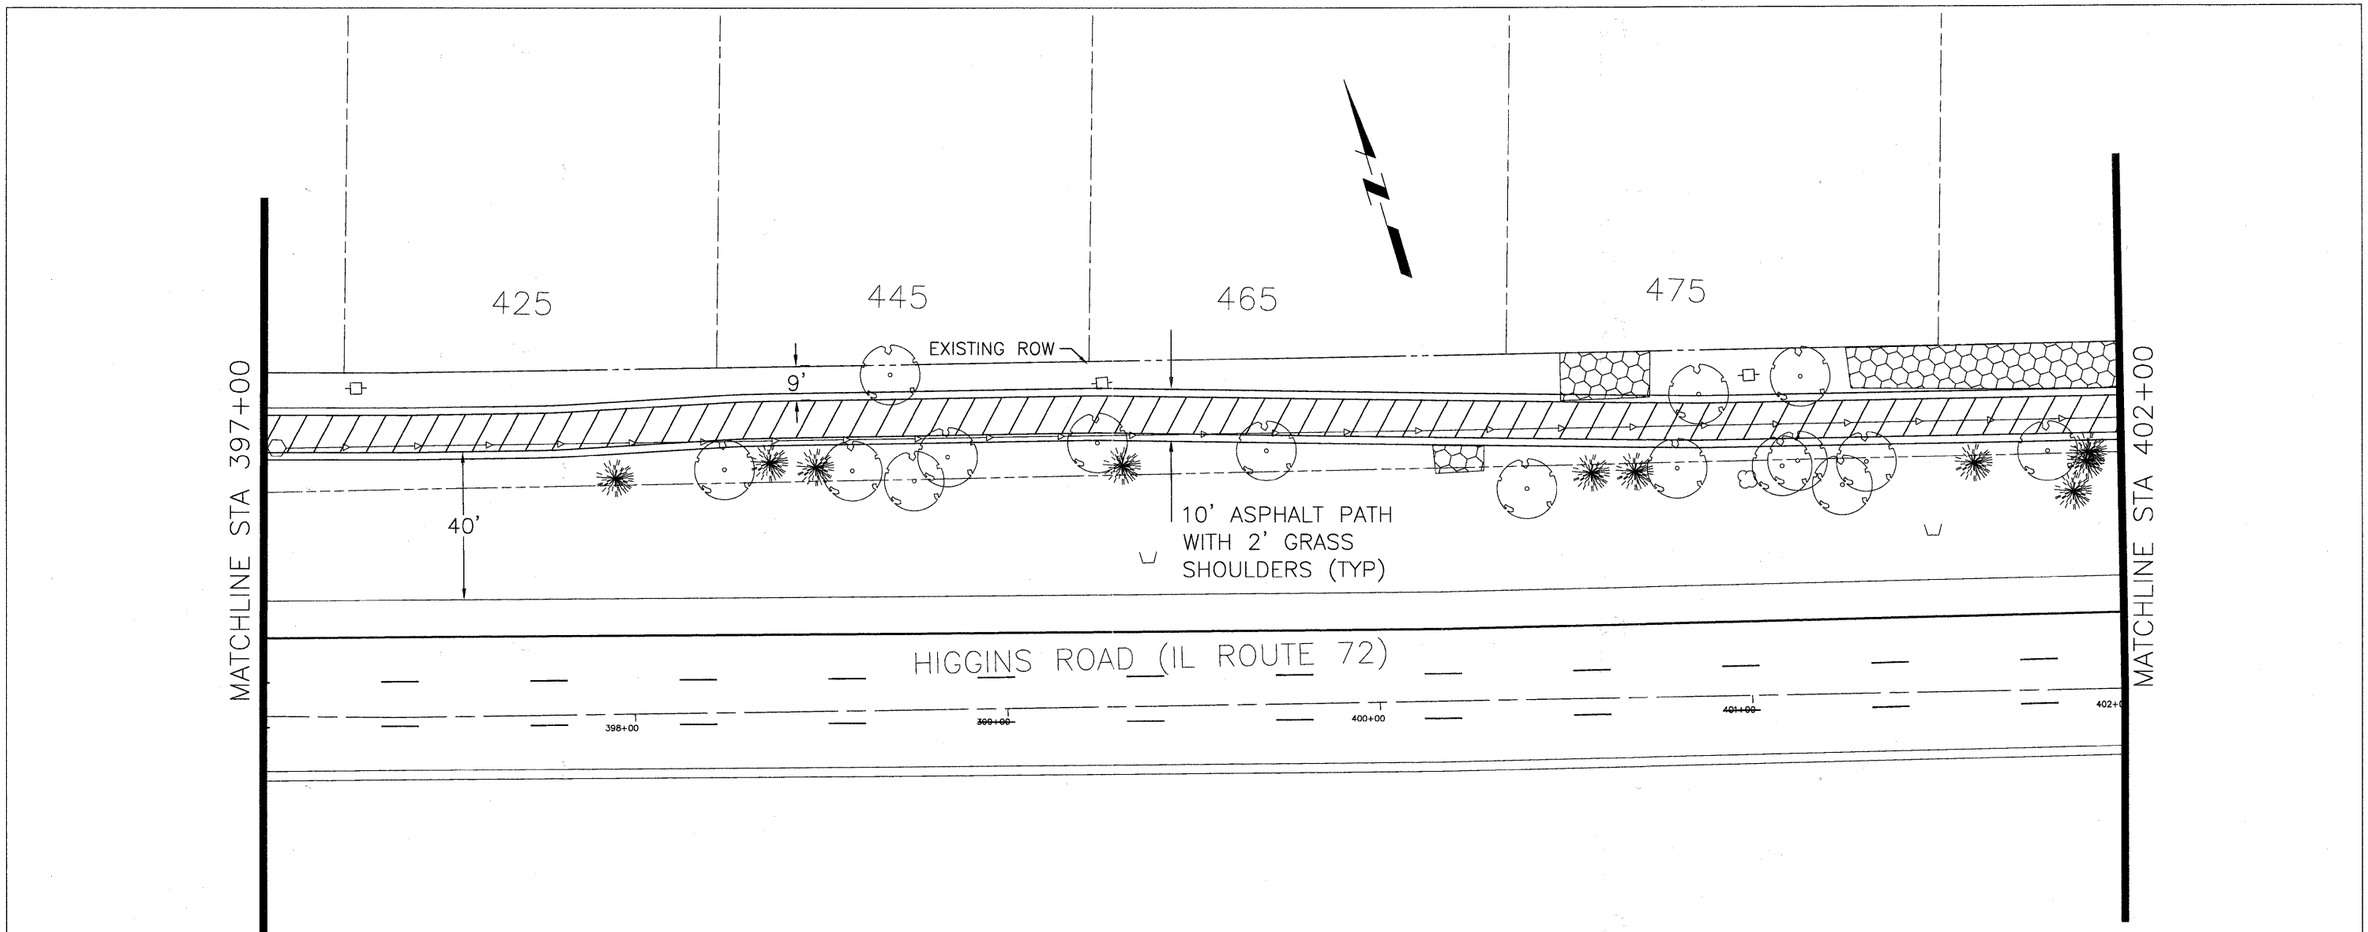

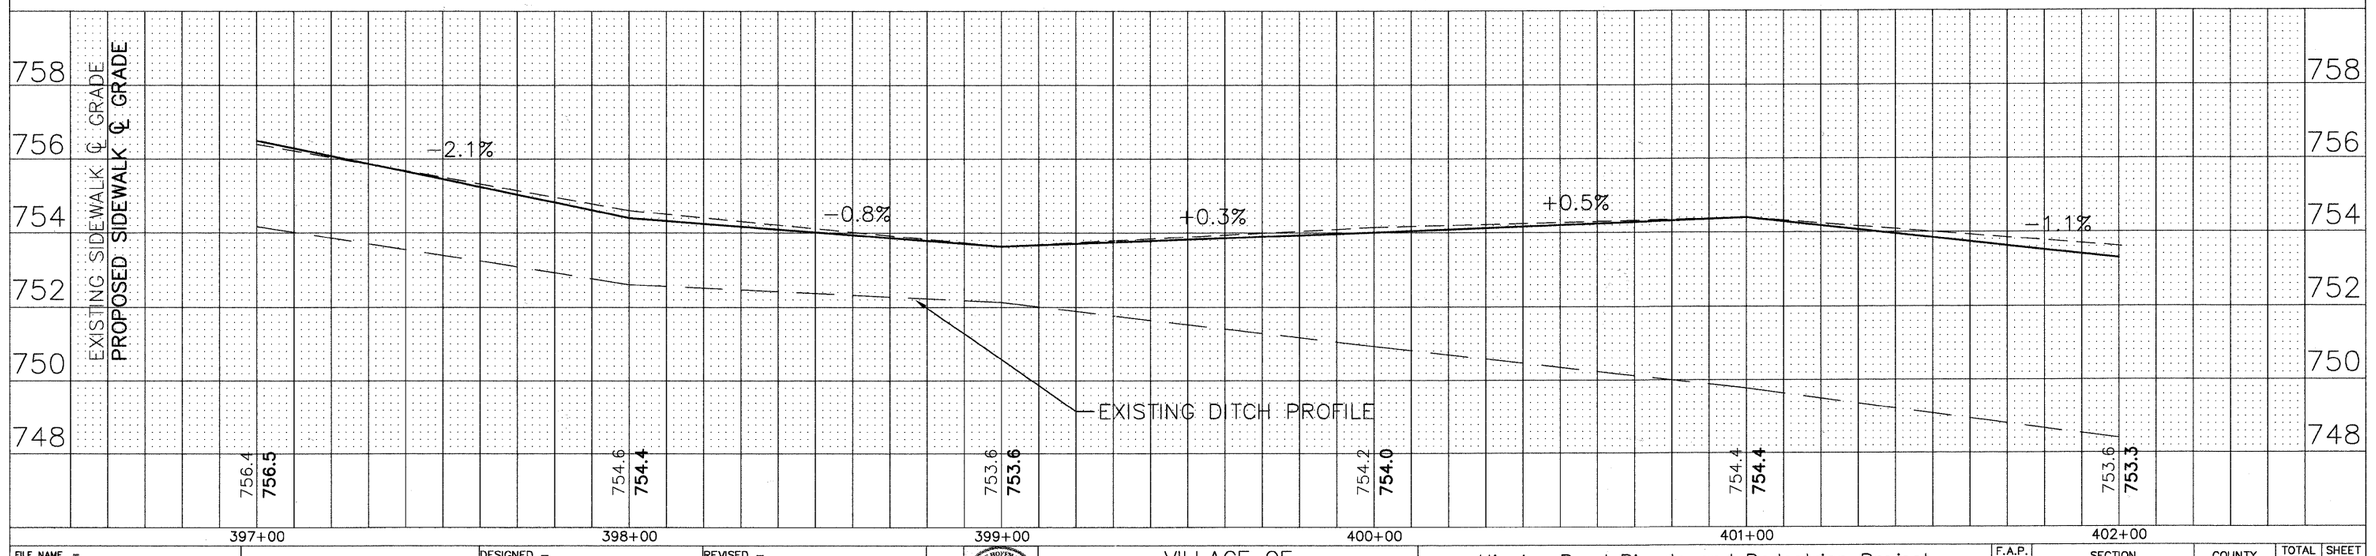

PLAN
SURVEYED
PLOTTED
NOTE BOOK
ALIGNMENT CHECKED
RT. OF WAY CHECKED
CADDFILE NAME
NO.

PROFILE
SURVEYED
PLOTTED
NOTE BOOK
GRADES CHECKED
B.M. NOTED
STRUCTURE NOTATNS CHKD
NO.
DATE
BY
DATE

FILE NAME = Higgins Bike Path-Plan & Profile.dwg	DESIGNED –	REVISED –	
	DRAWN –	REVISED –	
	CHECKED –	REVISED –	
	DATE –	REVISED –	

VILLAGE OF HOFFMAN ESTATES
1900 Hassell Road, Hoffman Estates, IL 60169
Phone Number: 847 252-5800

Higgins Road Bicycle and Pedestrian Project
Plan and Profile – Higgins Road

SCALE: 1" = 20' | SHEET NO. 9 OF 11 SHEETS | STA. 397+00 TO STA. 402+00

F.A.P. RTE.	SECTION	COUNTY	TOTAL SHEETS	SHEET NO.
341	08-00080-00-BT	Cook	86	15

CONTRACT NO. 63233

ILLINOIS | FED. AID PROJECT CMM 9003(243)