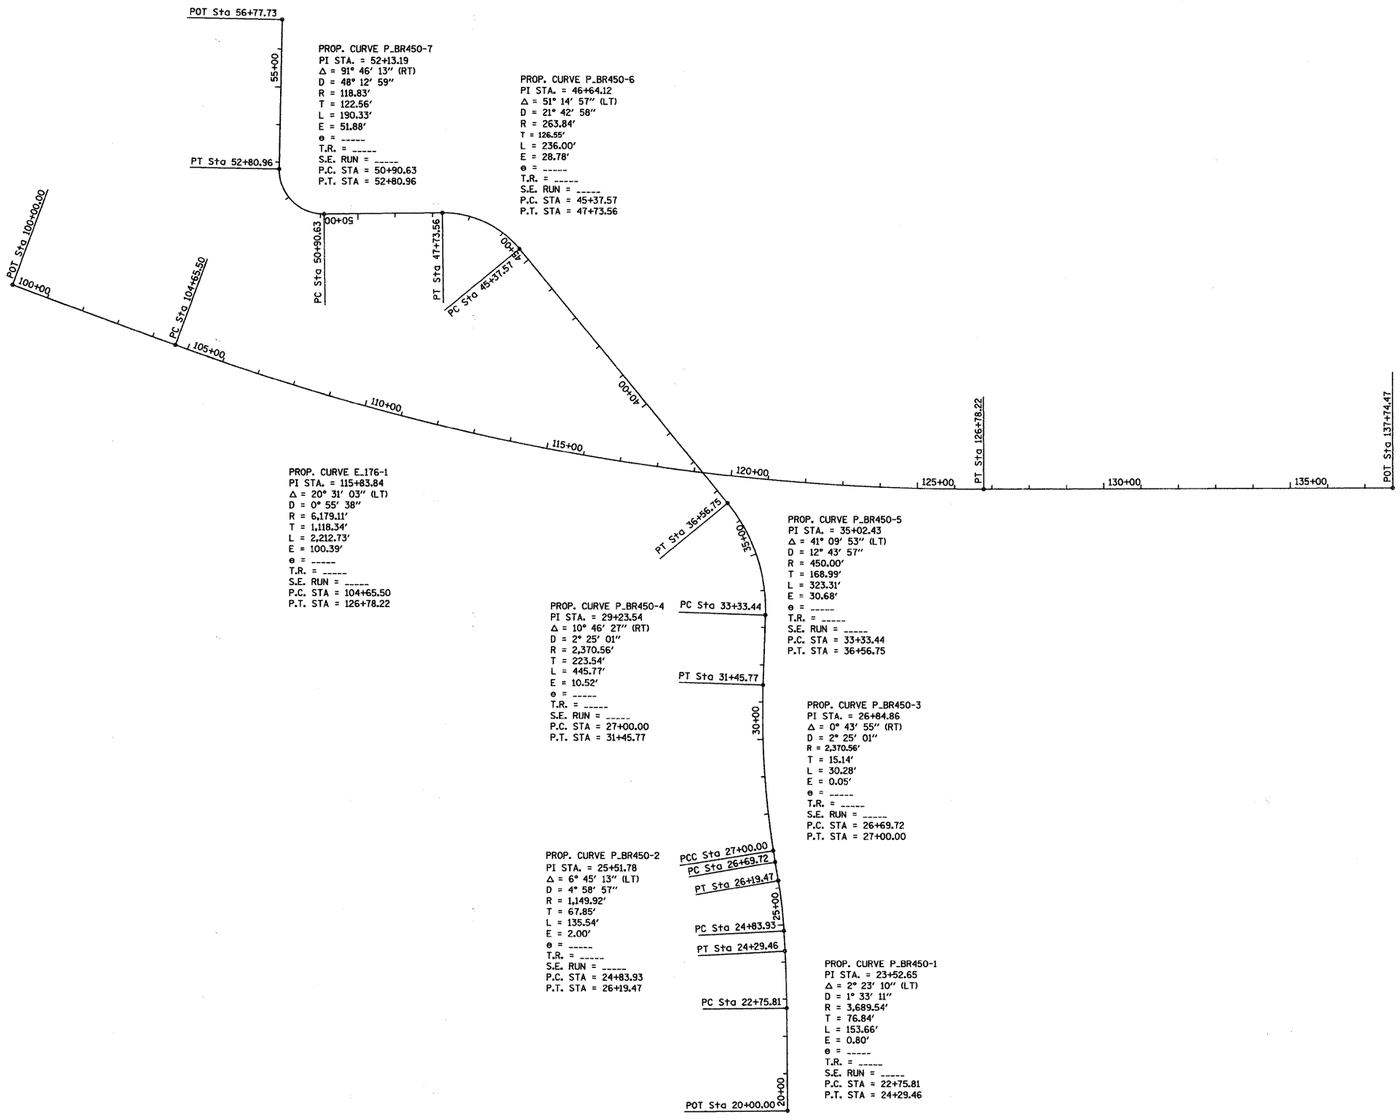

FILE NAME = P:\2010\100174\cad\phase 2\dwg\100174-sht-cover.dgn	USER NAME = $USER$	DESIGNED -	REVISED -	STATE OF ILLINOIS DEPARTMENT OF TRANSPORTATION	ALIGNMENT, TIES AND BENCHMARKS IL ROUTE 176 AND BRIARWOOD RD.	F.A.P. RTE.	SECTION	COUNTY	TOTAL SHEETS / SHEET NO.
		DRAWN -	REVISED -			335	11-00114-00-CH	McHENRY	56 / 5
	PLOT SCALE = $SCALE$	CHECKED -	REVISED -					CONTRACT NO. 63551	
	PLOT DATE = 7/19/2011	DATE -	REVISED -		SCALE: SHEET NO. OF SHEETS STA. TO STA.		ILLINOIS FED. AID PROJECT		