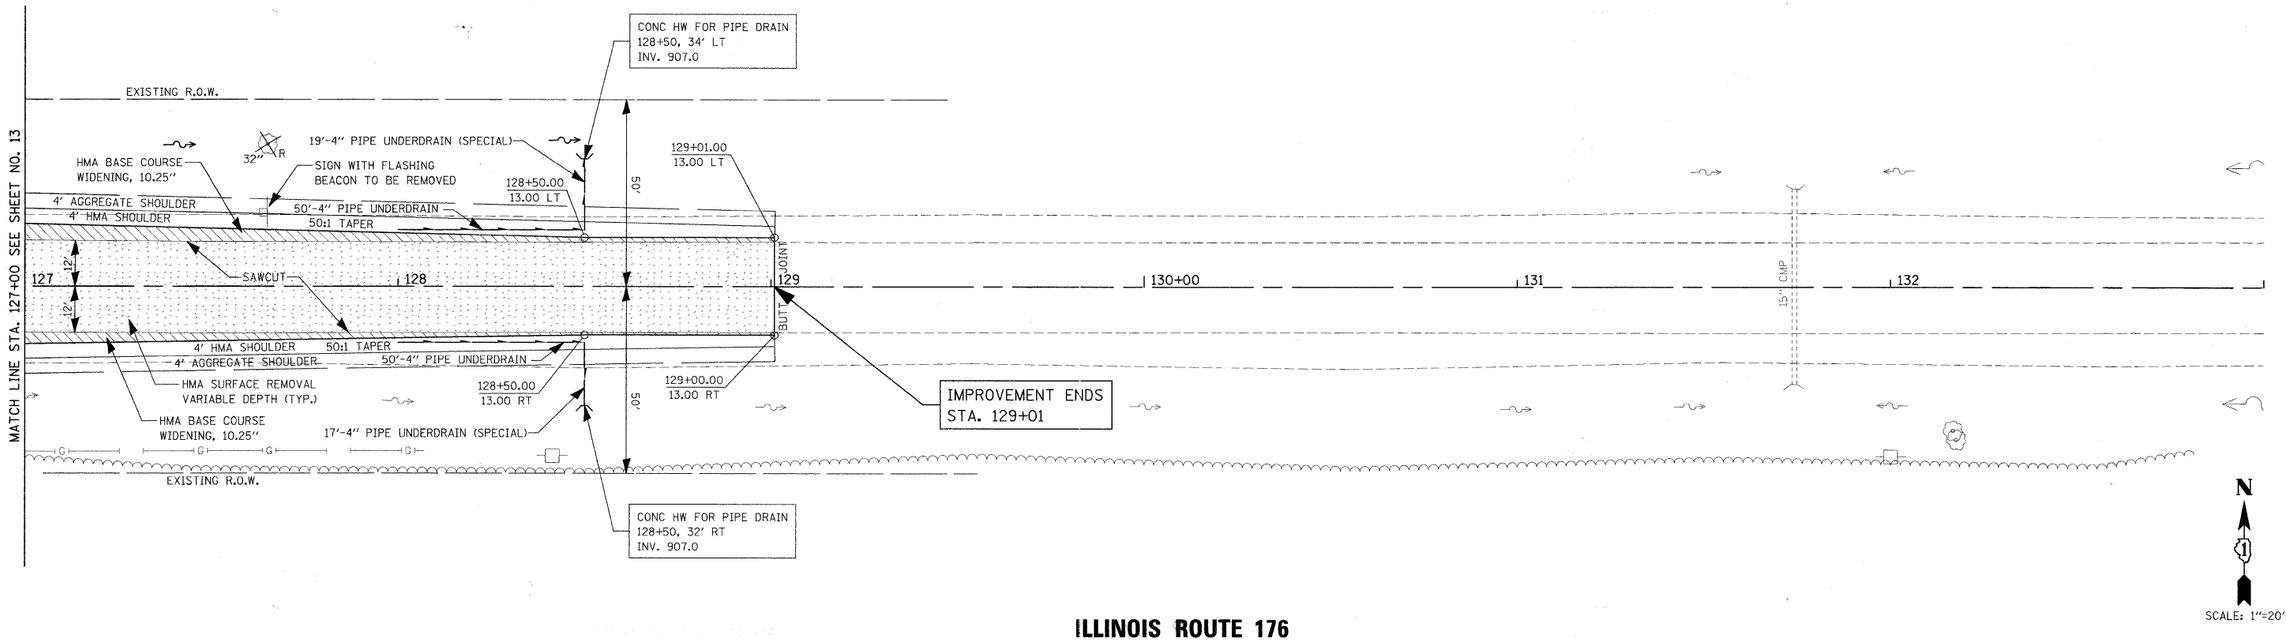

ILLINOIS ROUTE 176

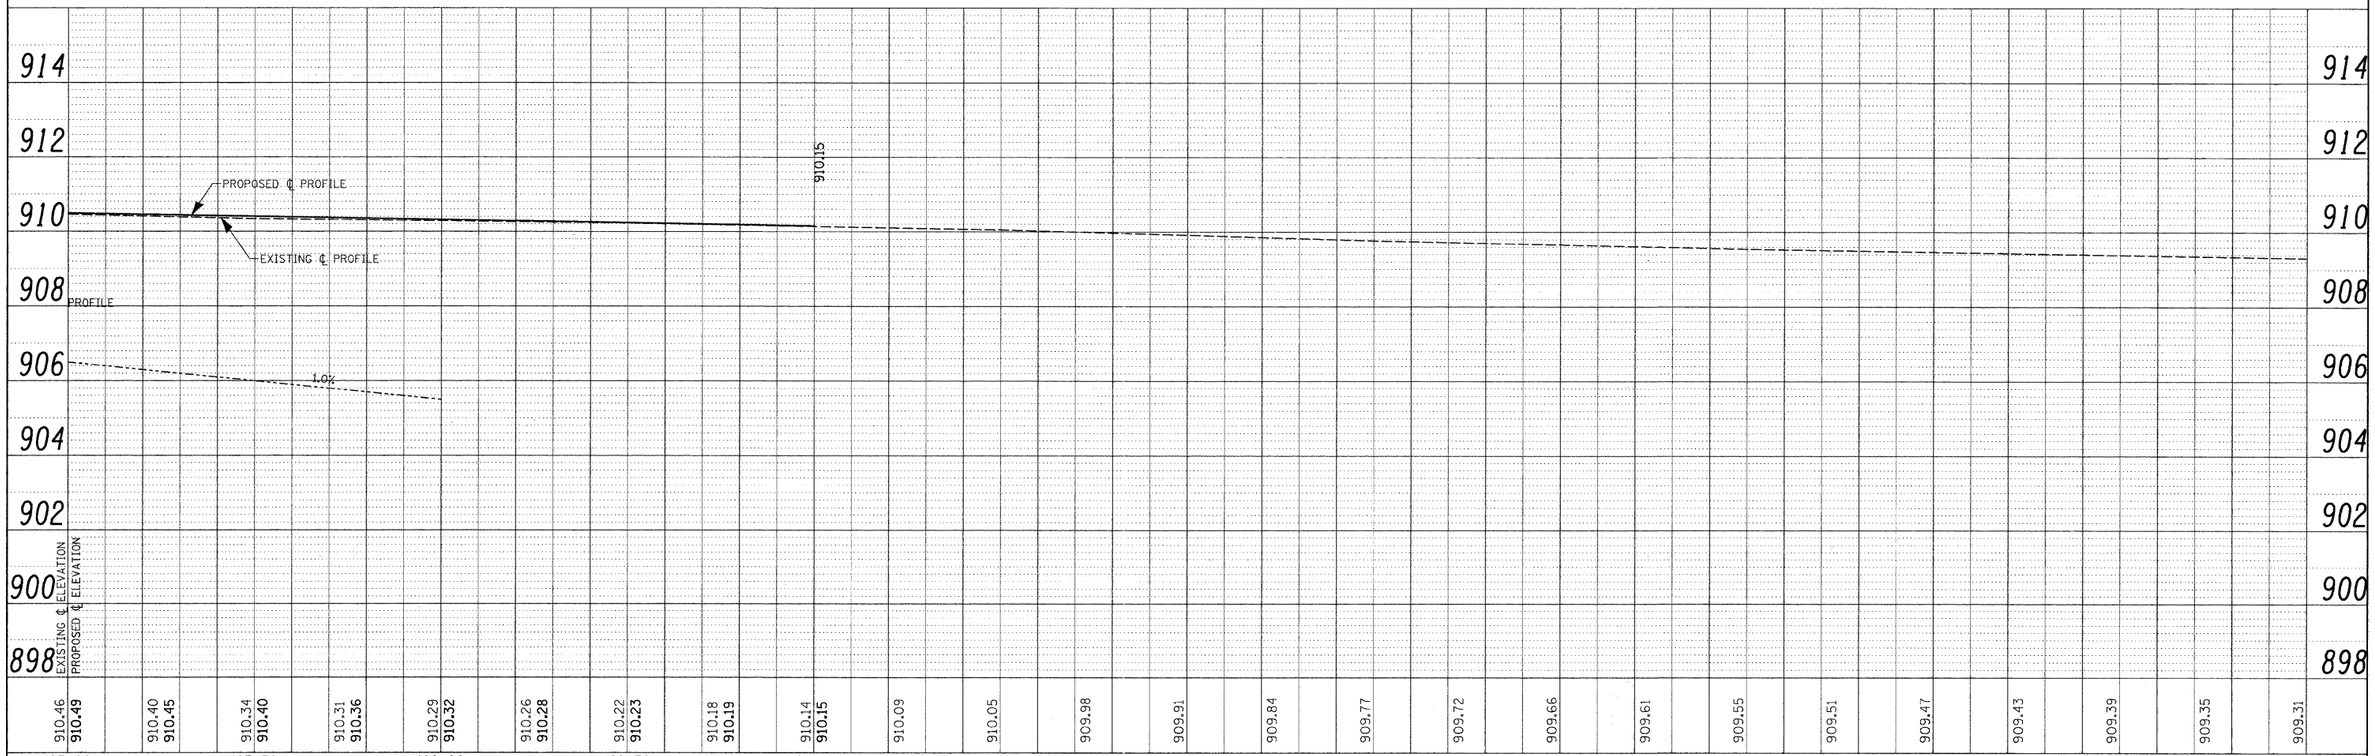

PLAN — SURVEYED | PLOTTED | CROSS CHECKED | R/W OF WAY CHECKED | ADD'D FILE NAME | NOTE BOOK | NO. | BY | DATE

PROFILE — SURVEYED | PLOTTED | CROSS CHECKED | B.M. NOTED | STRUCTURE NOTATIONS CHKD | NOTE BOOK | NO. | BY | DATE

FILE NAME = P:\2010\100174\cad\phase 2\dwg\100174-sht-plan-rt176l.dgn	USER NAME = $USER$	DESIGNED -	REVISED -
		DRAWN -	REVISED
	PLOT SCALE = $SCALE$	CHECKED -	REVISED -
	PLOT DATE = 7/18/2011	DATE -	REVISED -

STATE OF ILLINOIS
DEPARTMENT OF TRANSPORTATION

IL ROUTE 176 PLAN AND PROFILE
IL ROUTE 176 AND BRIARWOOD RD.

SCALE: | SHEET NO. OF SHEETS | STA. TO STA.

F.A.P. RTE.	SECTION	COUNTY	TOTAL SHEETS	SHEET NO.
335	11-00114-00-CH	McHENRY	56	14
		CONTRACT NO. 63551		
		ILLINOIS FED. AID PROJECT		