PLAN	SURVEYED	BY	DATE
	PLOTTED		
	DRAWING CHECKED		
NOTE BOOK	ALIGNMENT CHECKED		
NO.	R.L. OF MAX. CHECKED		
	CADD FILE NAME		

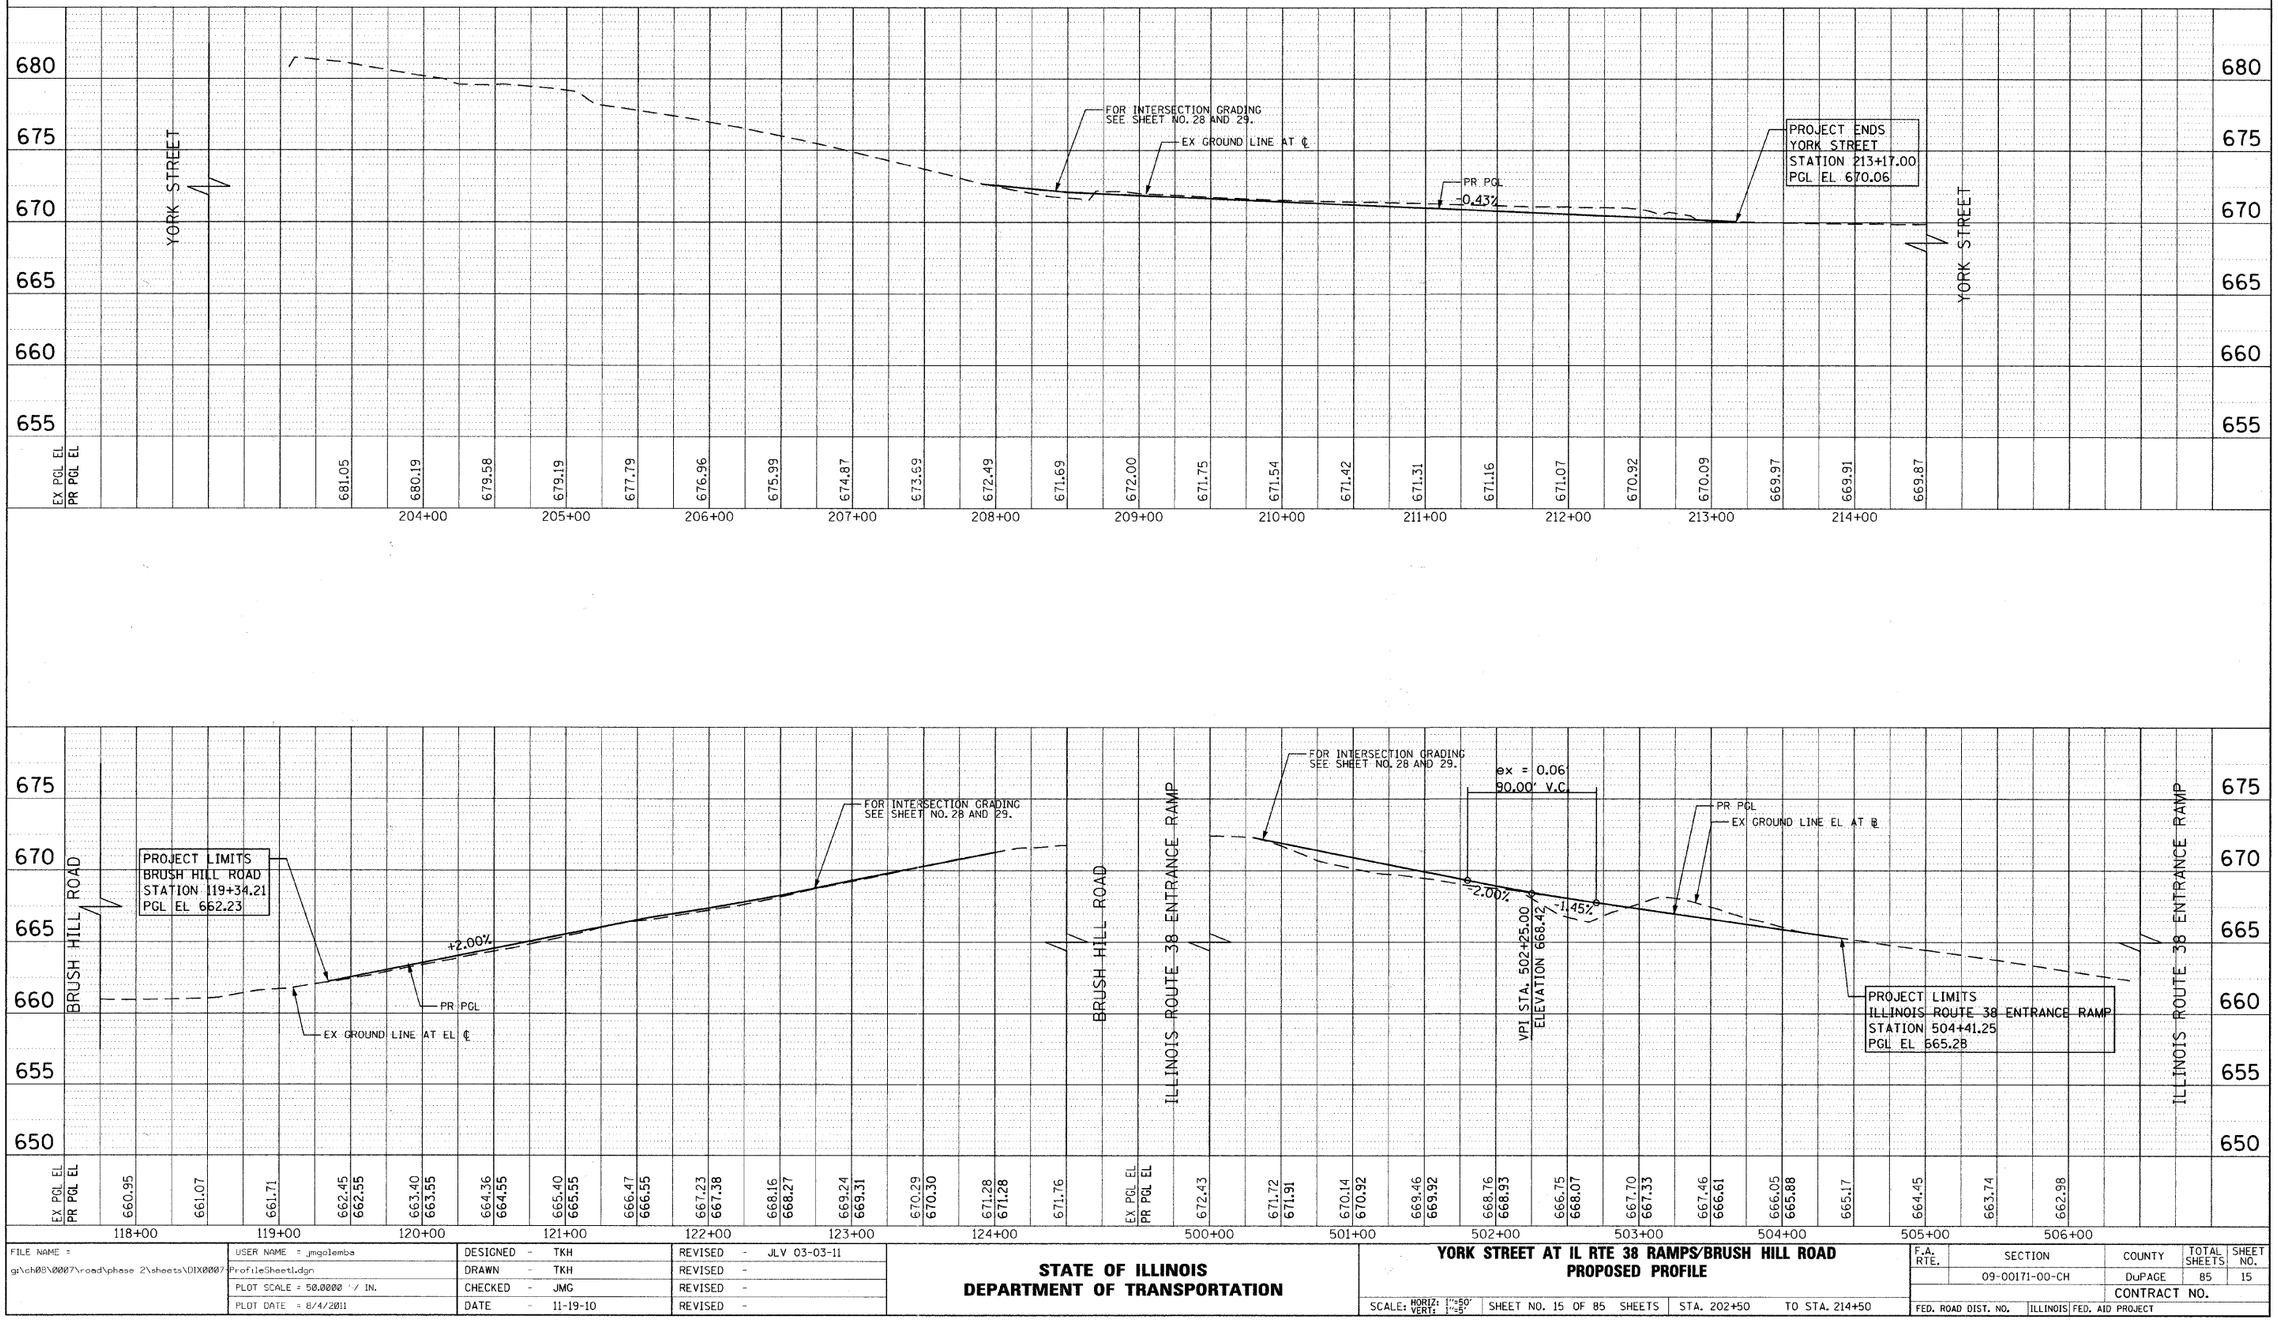

PROFILE	SURVEYED	BY	DATE
	PLOTTED		
	DRAWING CHECKED		
NOTE BOOK	ALIGNMENT PLOTTED		
NO.	STRUCTURE NO'S/ANS CHKD		

Trans Systems
1475 E WOODFIELD ROAD, SUITE 600
SCHAUMBURG, IL 60173

FILE NAME = g:\ch08\0007\road\phase 2\sheets\DIX0007ProfileSheet1.dgn	USER NAME = jmgolemba	DESIGNED - TKH	REVISED - JLV 03-03-11
		DRAWN - TKH	REVISED -
	PLOT SCALE = 50.0000 ' / IN.	CHECKED - JMG	REVISED -
	PLOT DATE = 8/4/2011	DATE - 11-19-10	REVISED -

STATE OF ILLINOIS
DEPARTMENT OF TRANSPORTATION

YORK STREET AT IL RTE 38 RAMPS/BRUSH HILL ROAD
PROPOSED PROFILE

SCALE: HORIZ: 1"=50' VERT: 1"=5' | SHEET NO. 15 OF 85 SHEETS | STA. 202+50 TO STA. 214+50

F.A. RTE.	SECTION	COUNTY	TOTAL SHEETS	SHEET NO.
	09-00171-00-CH	DuPAGE	85	15
		CONTRACT NO.		
FED. ROAD DIST. NO.	ILLINOIS	FED. AID PROJECT		