| FINAL SURVEY | BY | DATE |
|---|---|---|
| SURVEYED | | |
| PLOTTED | | |
| NOTE BOOK | TEMPLATE | |
| NO. | AREAS | |
| | AREAS CHECKED | |

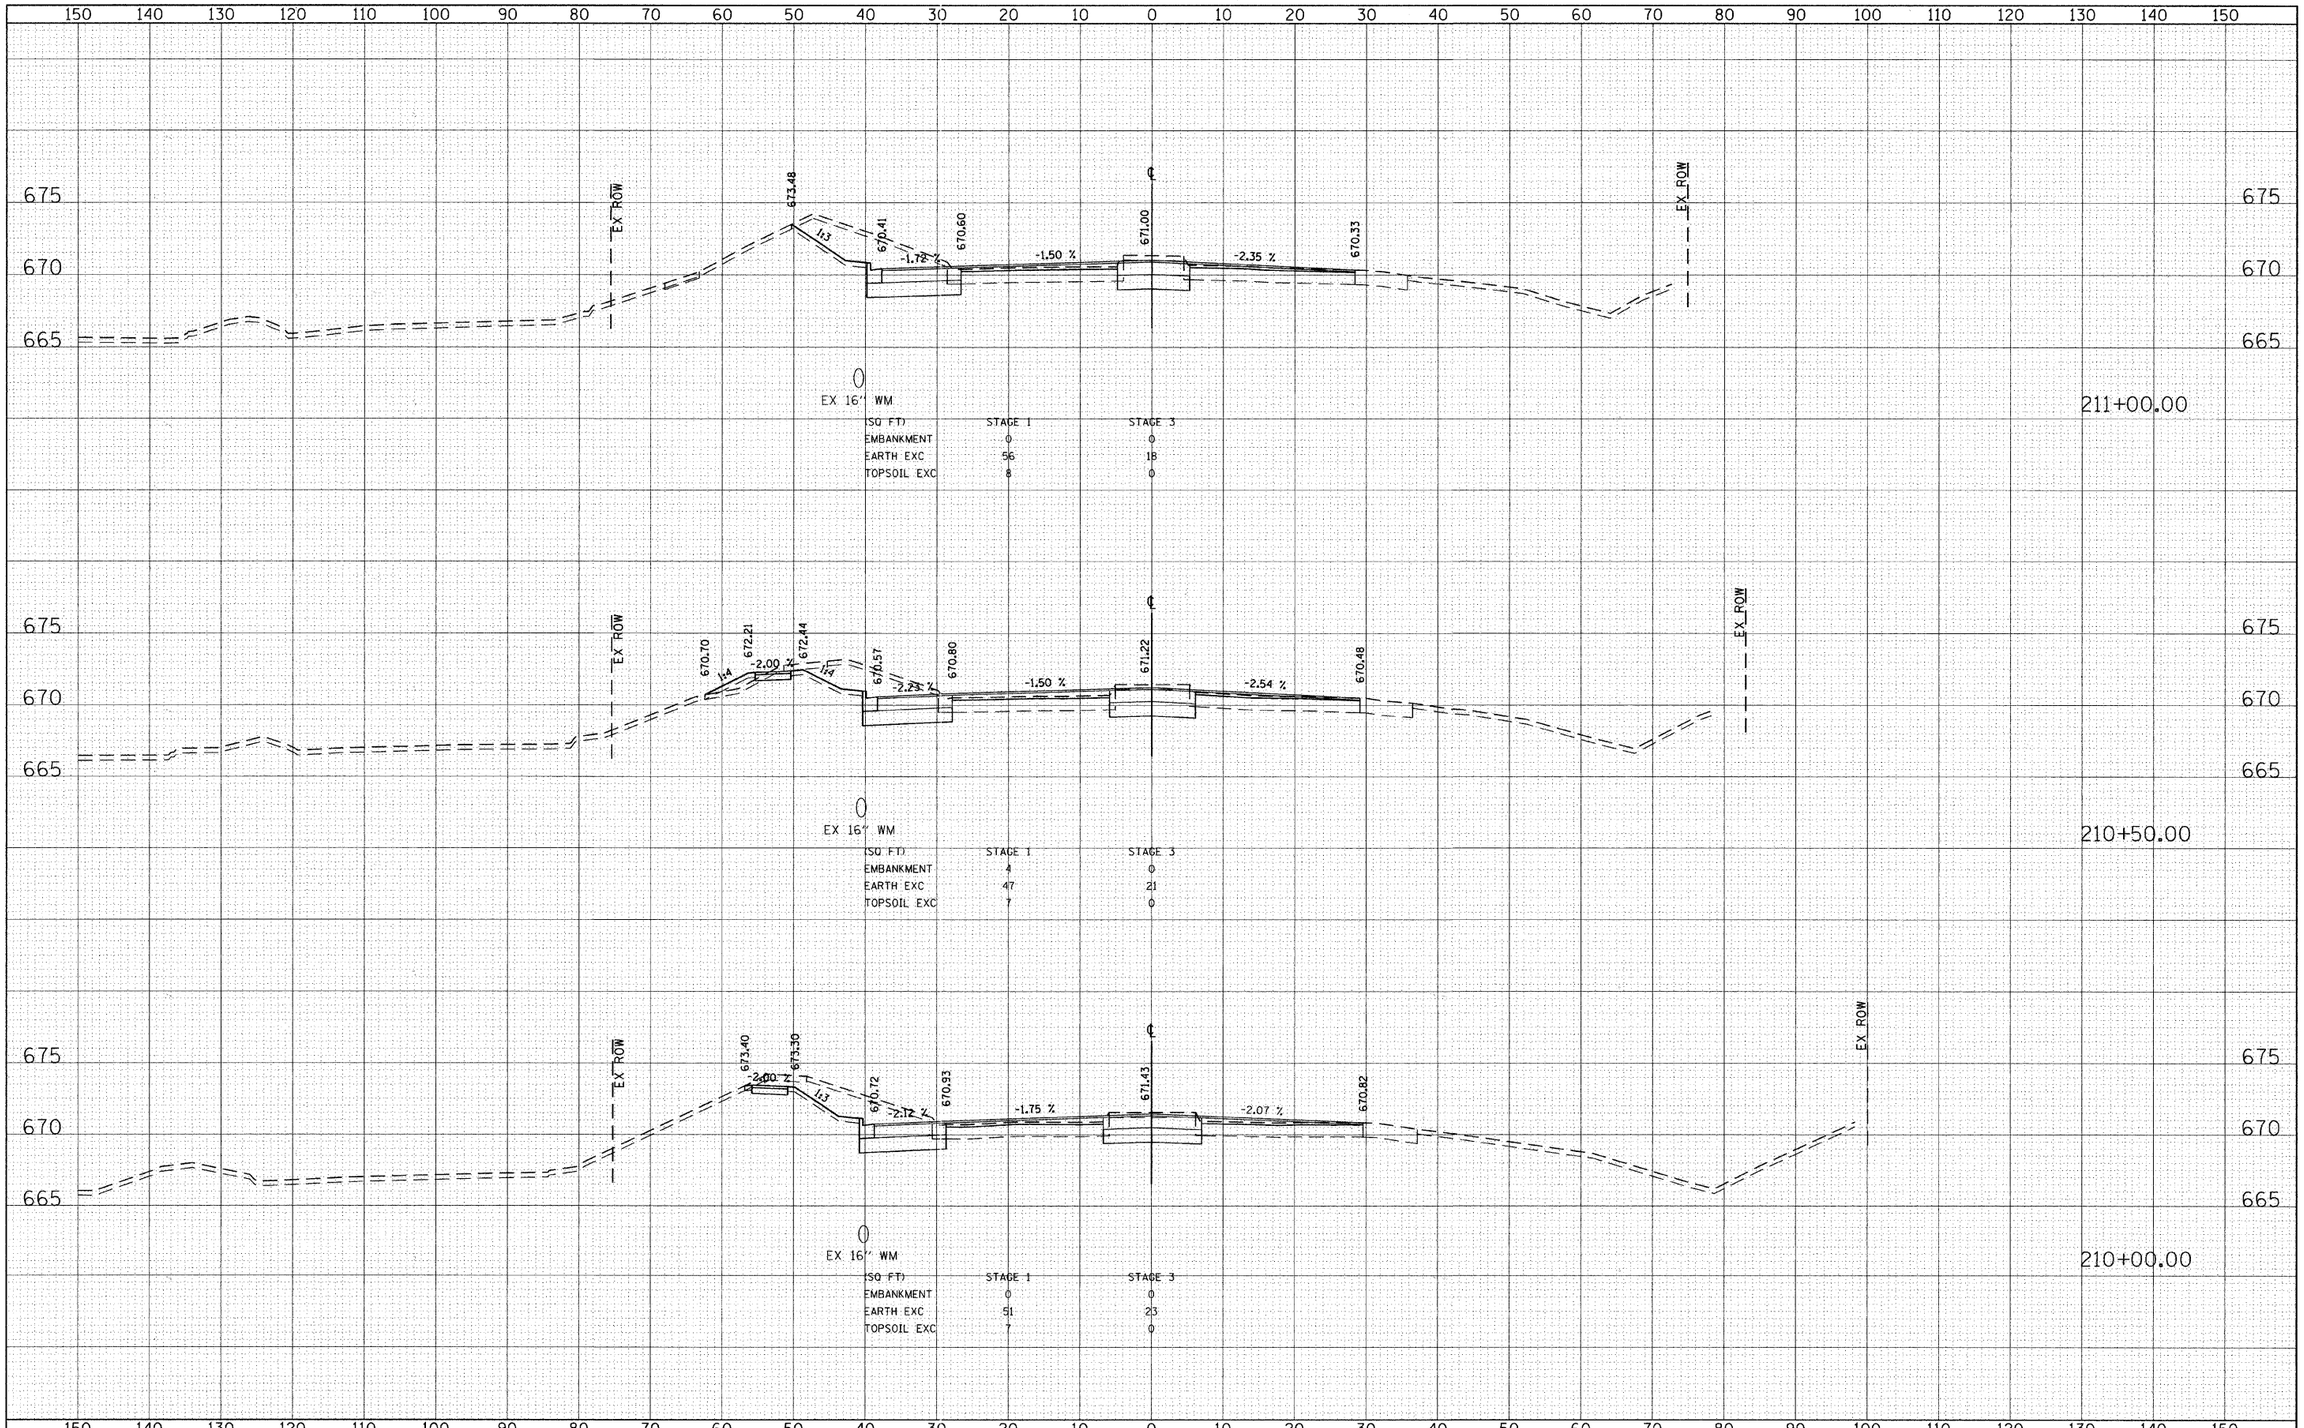


| ORIGINAL SURVEY | BY | DATE |
|---|---|---|
| SURVEYED | | |
| PLOTTED | | |
| NOTE BOOK | TEMPLATE | |
| NO. | AREAS | |
| | AREAS CHECKED | |

| | | | |
|---|---|---|---|
| FILE NAME = g:\ch08\0007\road\phase 2\sheets\DIX0007-XSSheet_York.dgn | USER NAME = jmgolemba | DESIGNED - | REVISED - |
| | | DRAWN - | REVISED - |
| | PLOT SCALE = 10.0000 ' / IN. | CHECKED - | REVISED - |
| | PLOT DATE = 8/4/2011 | DATE - | REVISED - |

**STATE OF ILLINOIS**
**DEPARTMENT OF TRANSPORTATION**

**PROPOSED CROSS SECTIONS**
**YORK STREET**

SCALE: | SHEET NO. 76 OF 85 SHEETS | STA. 210+00.00 TO STA. 211+00.00

| F.A. RTE. | SECTION | COUNTY | TOTAL SHEETS | SHEET NO. |
|---|---|---|---|---|
| 2678 | 09-00171-00-CH | DUPAGE | 85 | 76 |
| | | CONTRACT NO. 63610 | | |
| | | ILLINOIS FED. AID PROJECT | | |