FINAL SURVEY	BY	DATE
SURVEYED		
PLOTTED		
NOTE BOOK	TEMPLATE	
NO.	AREAS	
	AREAS CHECKED	

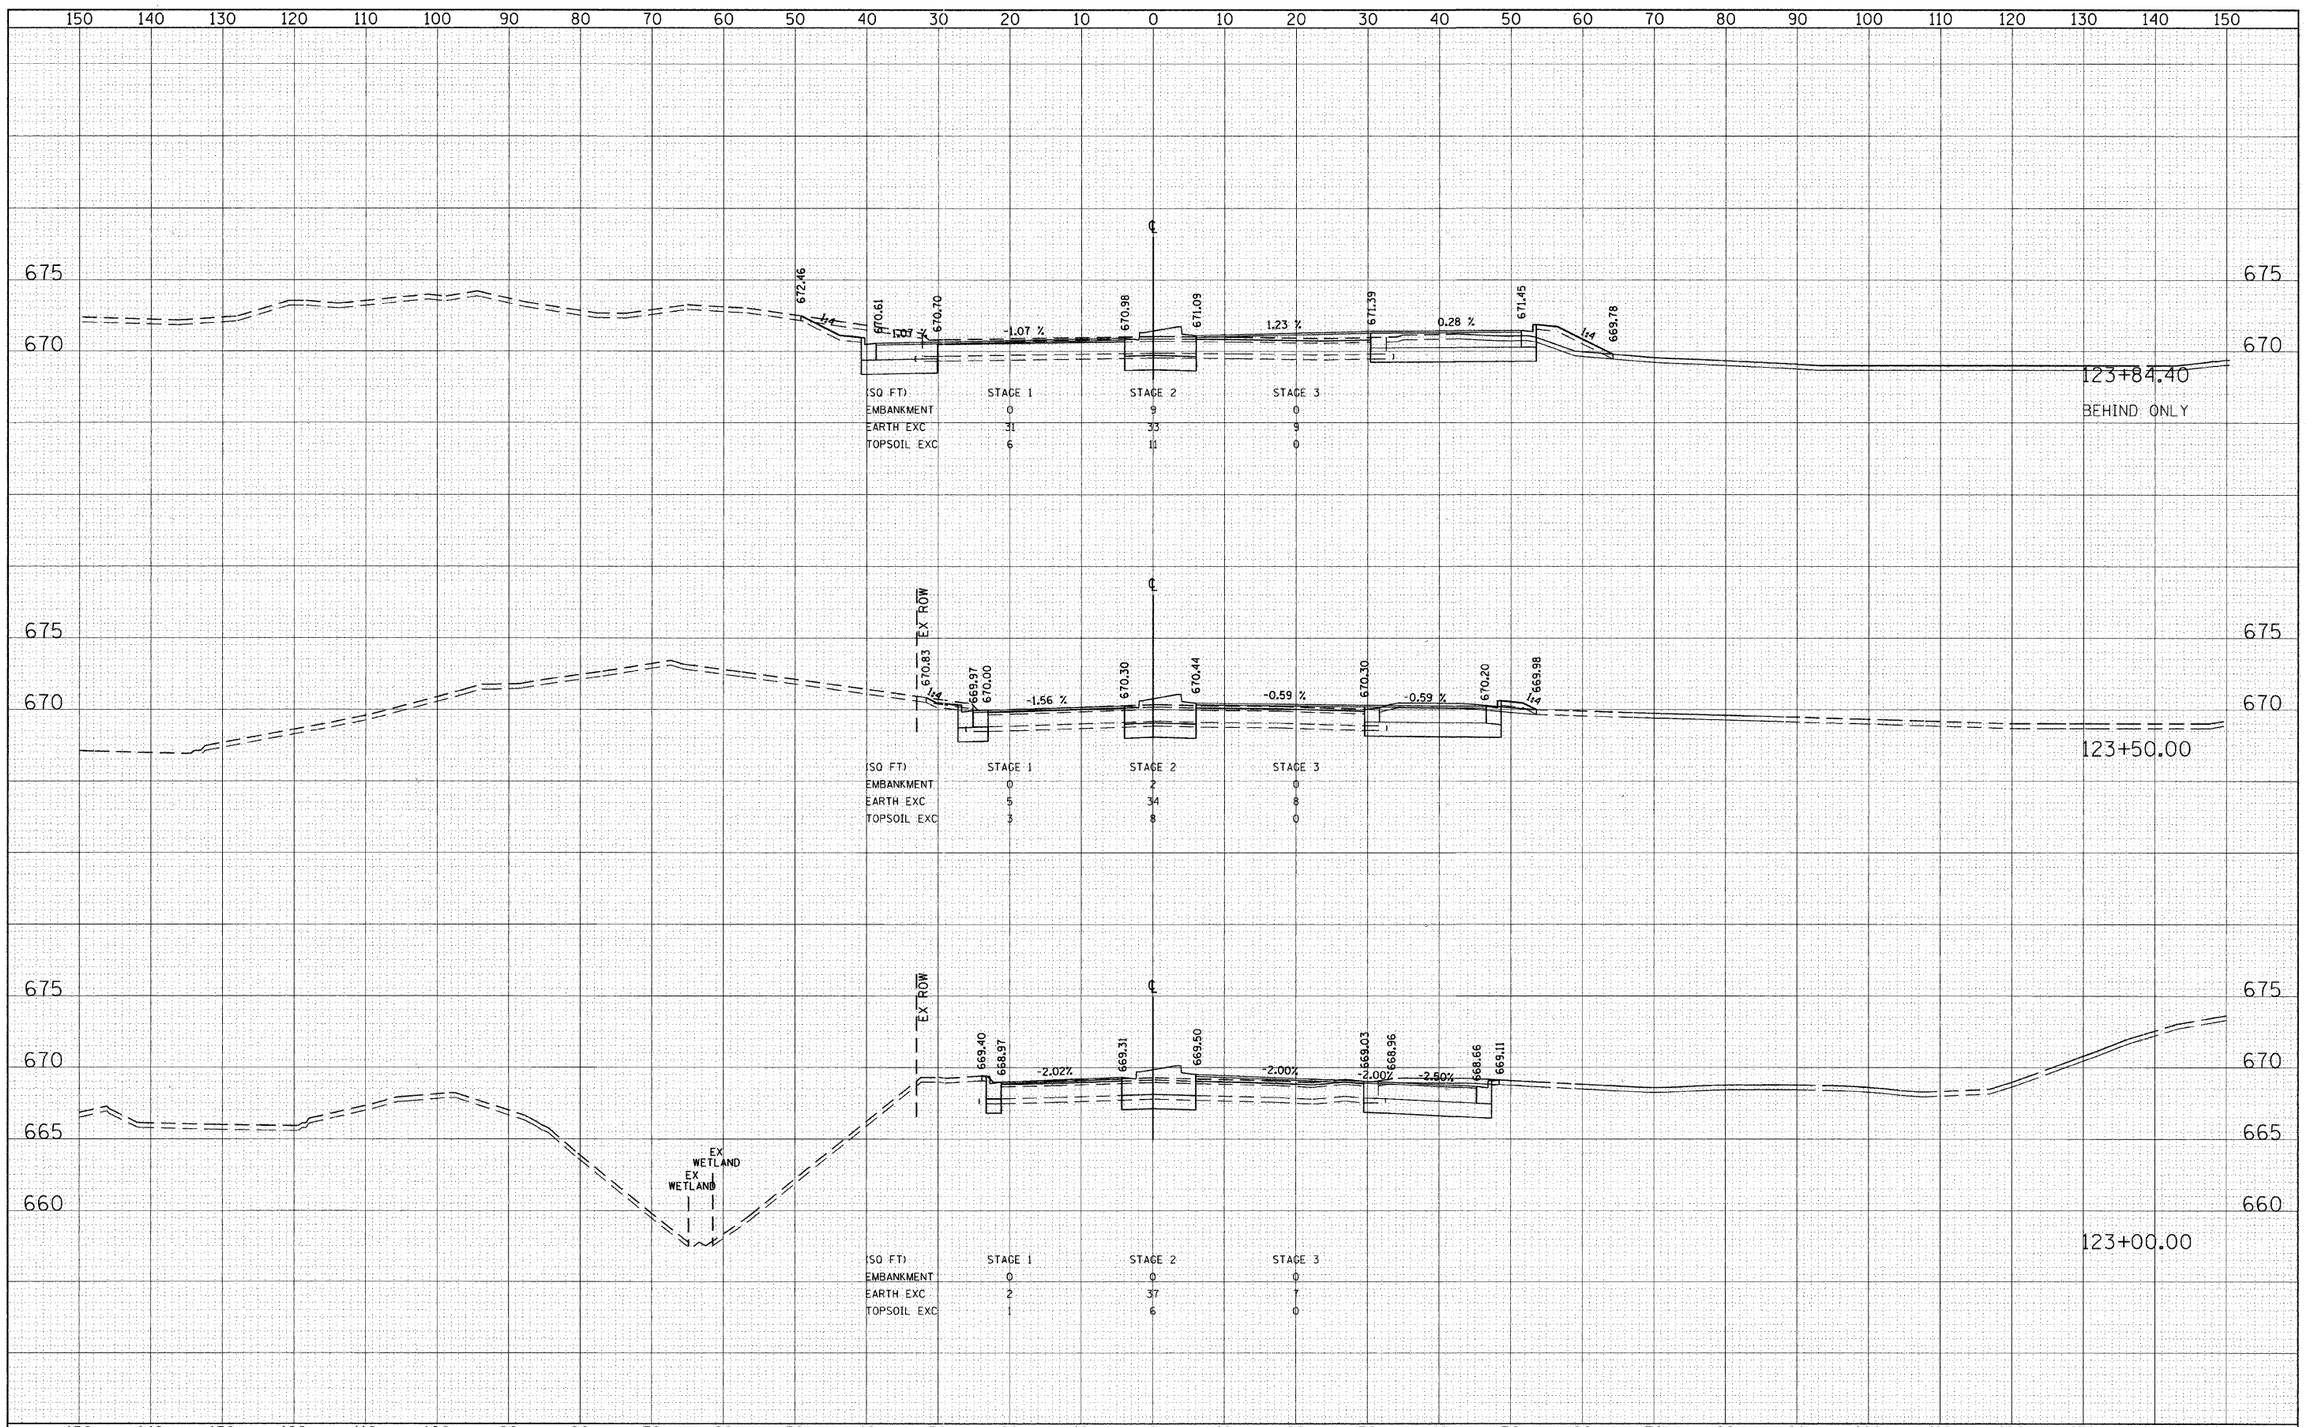

ORIGINAL SURVEY	BY	DATE
SURVEYED		
PLOTTED		
NOTE BOOK	TEMPLATE	
NO.	AREAS	
	AREAS CHECKED	

FILE NAME = g:\ch08\0007\road\phase 2\sheets\DIX0007-XSSheet_Brush.dgn	USER NAME = jmgolemba	DESIGNED - TKH	REVISED -
		DRAWN - TKH	REVISED -
	PLOT SCALE = 10.0000 ' / IN.	CHECKED - JMG	REVISED -
	PLOT DATE = 8/4/2011	DATE - 7/4/2011	REVISED -

STATE OF ILLINOIS
DEPARTMENT OF TRANSPORTATION

PROPOSED CROSS SECTIONS
BRUSH HILL ROAD

SCALE: HORIZ. 1"=10' VERT. 1"=5' | SHEET NO. 82 OF 85 SHEETS | STA. 123+00.00 TO STA. 123+84.40

F.A.U. RTE.	SECTION	COUNTY	TOTAL SHEETS	SHEET NO.
2678	09-00171-00-CH	DUPAGE	85	82
		CONTRACT NO. 63610		
		ILLINOIS FED. AID PROJECT		