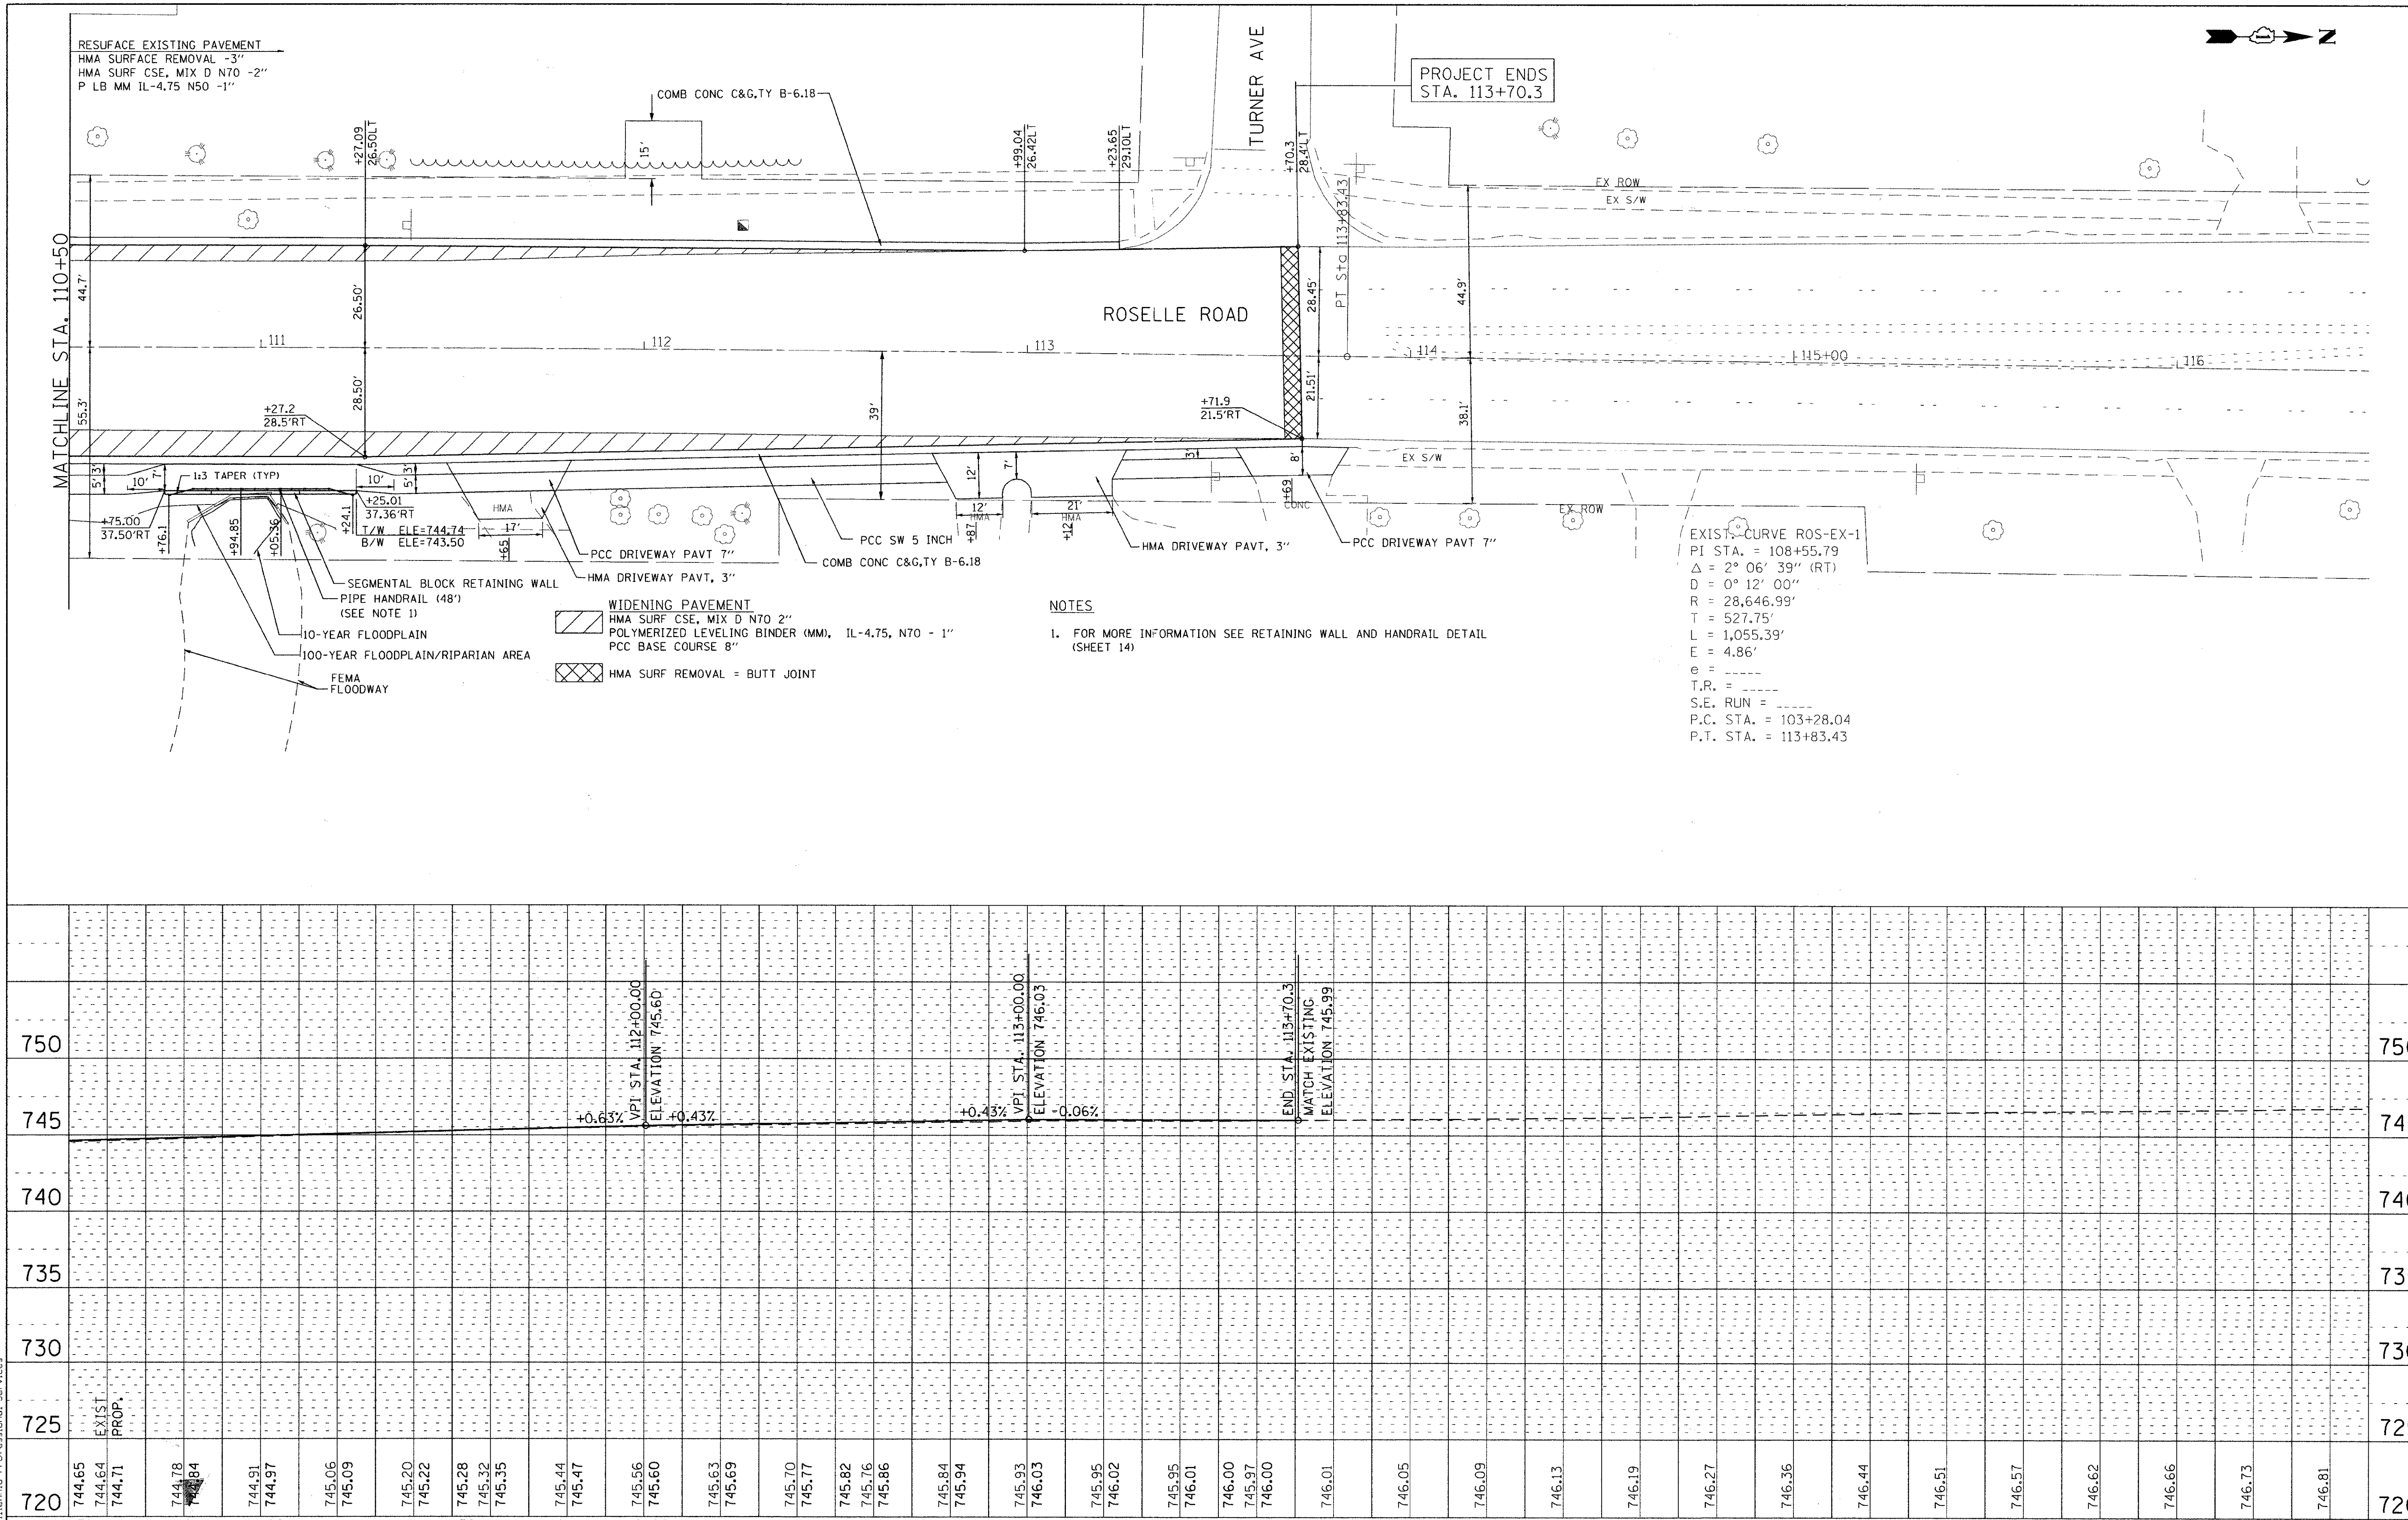

PLAN | NOTE BOOK | NO. | SURVEYED | PLOTTED | ALIGNMENT CHECKED | RT. OF WAY CHECKED | CADD FILE NAME | BY | DATE

PROFILE | NOTE BOOK | SURVEYED | PLOTTED | GRADES CHECKED | B.M. NOTED | STRUCTURE NOTAT'NS CH'KD | BY | DATE

FILE NAME = P:\2010\ME10015_Roselle_DPCDOT\CADD\Shts\Roselle-sht-PP02.dgn
PLOT SCALE = 20.0000 ' / IN.
USER NAME = Millennia Professional Services

200 22ND Street, Suite 216, Lombard, IL 60148
630.705.0110 voice, 630.839.2566 fax
WWW.MPS-IL.COM
MILLENNIA PROFESSIONAL SERVICES

DESIGNED - TVN	REVISED -	
DRAWN - TVN	REVISED -	
CHECKED - RPD	REVISED -	
DATE - 8/15/2011	REVISED -	

DUPAGE COUNTY DEPARTMENT OF TRANSPORTATION

ROSELLE RD. & WALNUT ST.
INTERSECTION IMPROVEMENTS

PROPOSED PLAN & PROFILE

SCALE: 1"=20' | SHEET NO. 2 OF 3 SHEETS | STA. 110+50 TO STA. 113+70.3

F.A.P. RTE.	SECTION	COUNTY	TOTAL SHEETS	SHEET NO.
364	07-00184-12-CH	DUPAGE	49	12

CONTRACT NO. 63611

FED. ROAD DIST. NO. 1 | ILLINOIS | FED. AID PROJECT

P:\2010\ME10015_Roselle_DPCDOT\CADD\Shts\Roselle-sht-PP02.dgn