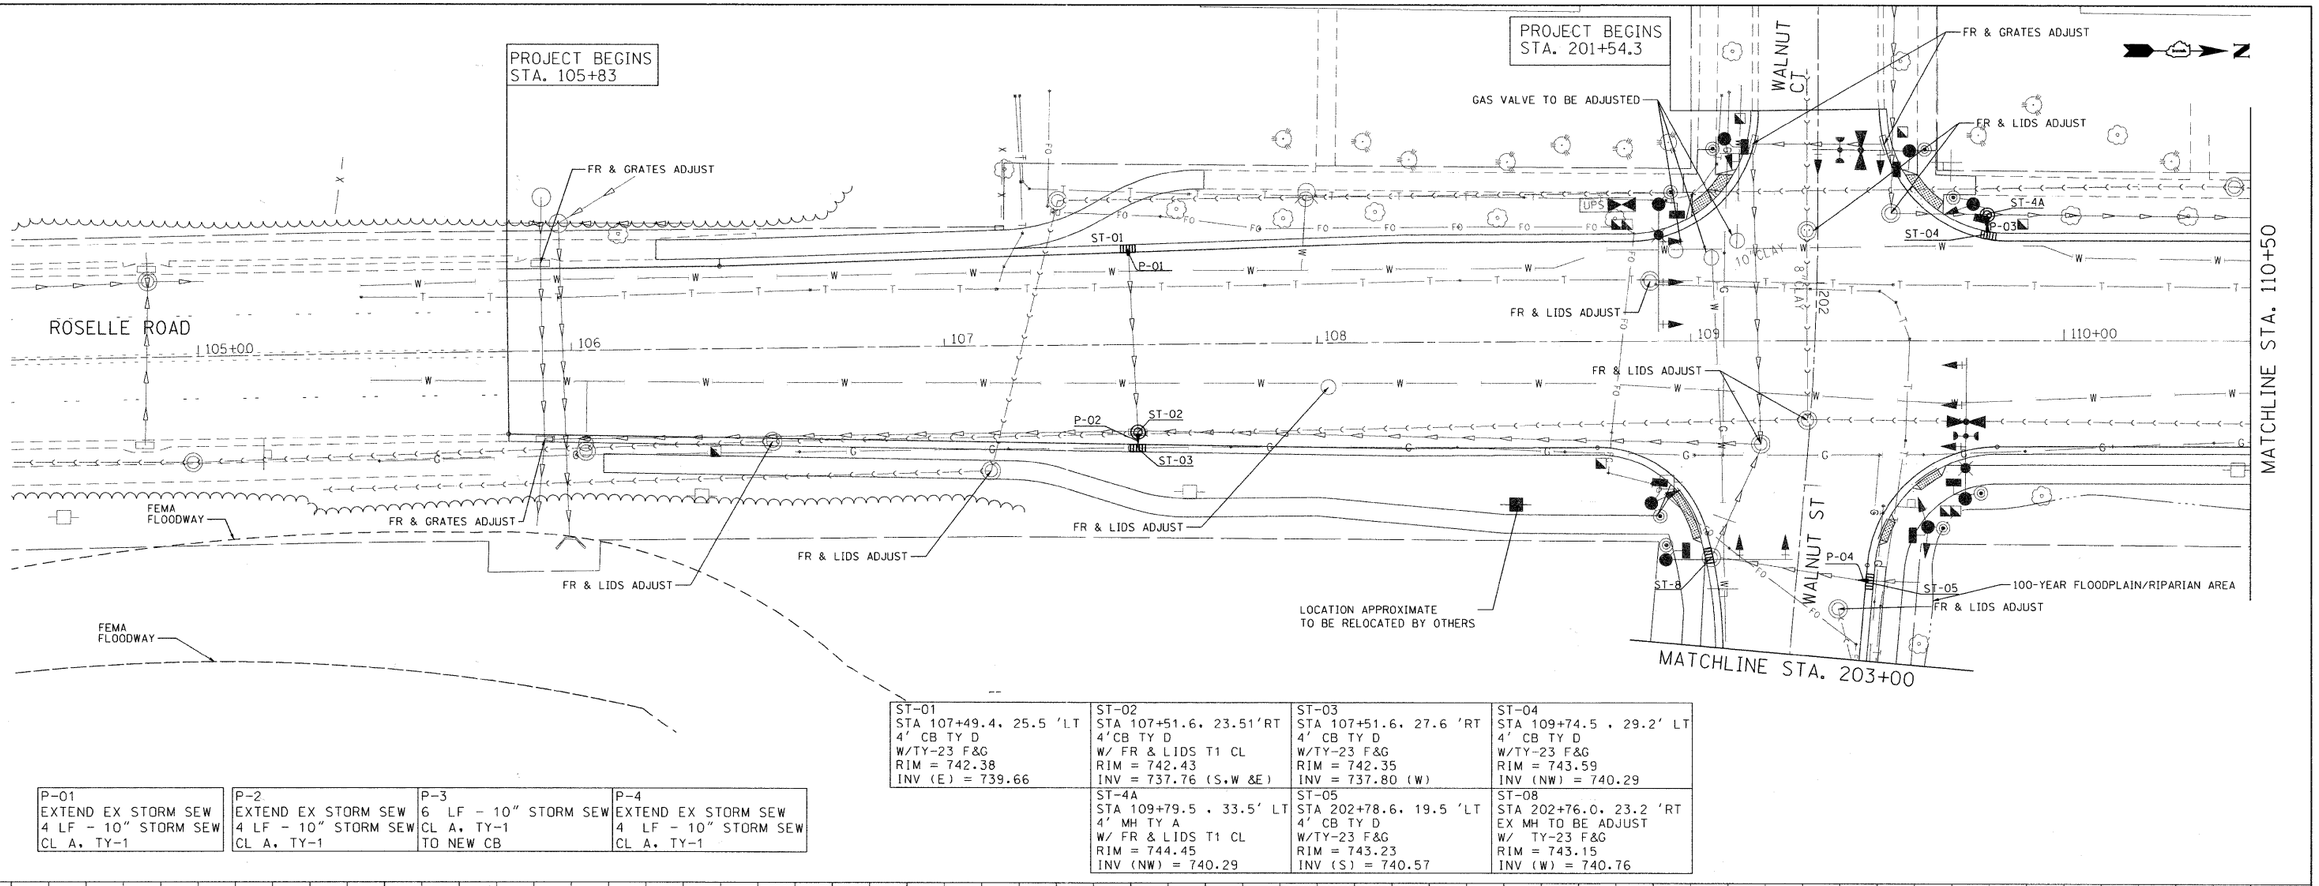

ST-01	ST-02	ST-03	ST-04
STA 107+49.4. 25.5 'LT 4' CB TY D W/TY-23 F&G RIM = 742.38 INV (E) = 739.66	STA 107+51.6. 23.51'RT 4'CB TY D W/ FR & LIDS T1 CL RIM = 742.43 INV = 737.76 (S.W &E)	STA 107+51.6. 27.6 'RT 4' CB TY D W/TY-23 F&G RIM = 742.35 INV = 737.80 (W)	STA 109+74.5 . 29.2' LT 4' CB TY D W/TY-23 F&G RIM = 743.59 INV (NW) = 740.29
	ST-4A STA 109+79.5 . 33.5' LT 4' MH TY A W/ FR & LIDS T1 CL RIM = 744.45 INV (NW) = 740.29	ST-05 STA 202+78.6. 19.5 'LT 4' CB TY D W/TY-23 F&G RIM = 743.23 INV (S) = 740.57	ST-08 STA 202+76.0. 23.2 'RT EX MH TO BE ADJUST W/ TY-23 F&G RIM = 743.15 INV (W) = 740.76

P-01	P-2	P-3	P-4
EXTEND EX STORM SEW 4 LF - 10" STORM SEW CL A, TY-1	EXTEND EX STORM SEW 4 LF - 10" STORM SEW CL A, TY-1	6 LF - 10" STORM SEW CL A, TY-1 TO NEW CB	EXTEND EX STORM SEW 4 LF - 10" STORM SEW CL A, TY-1

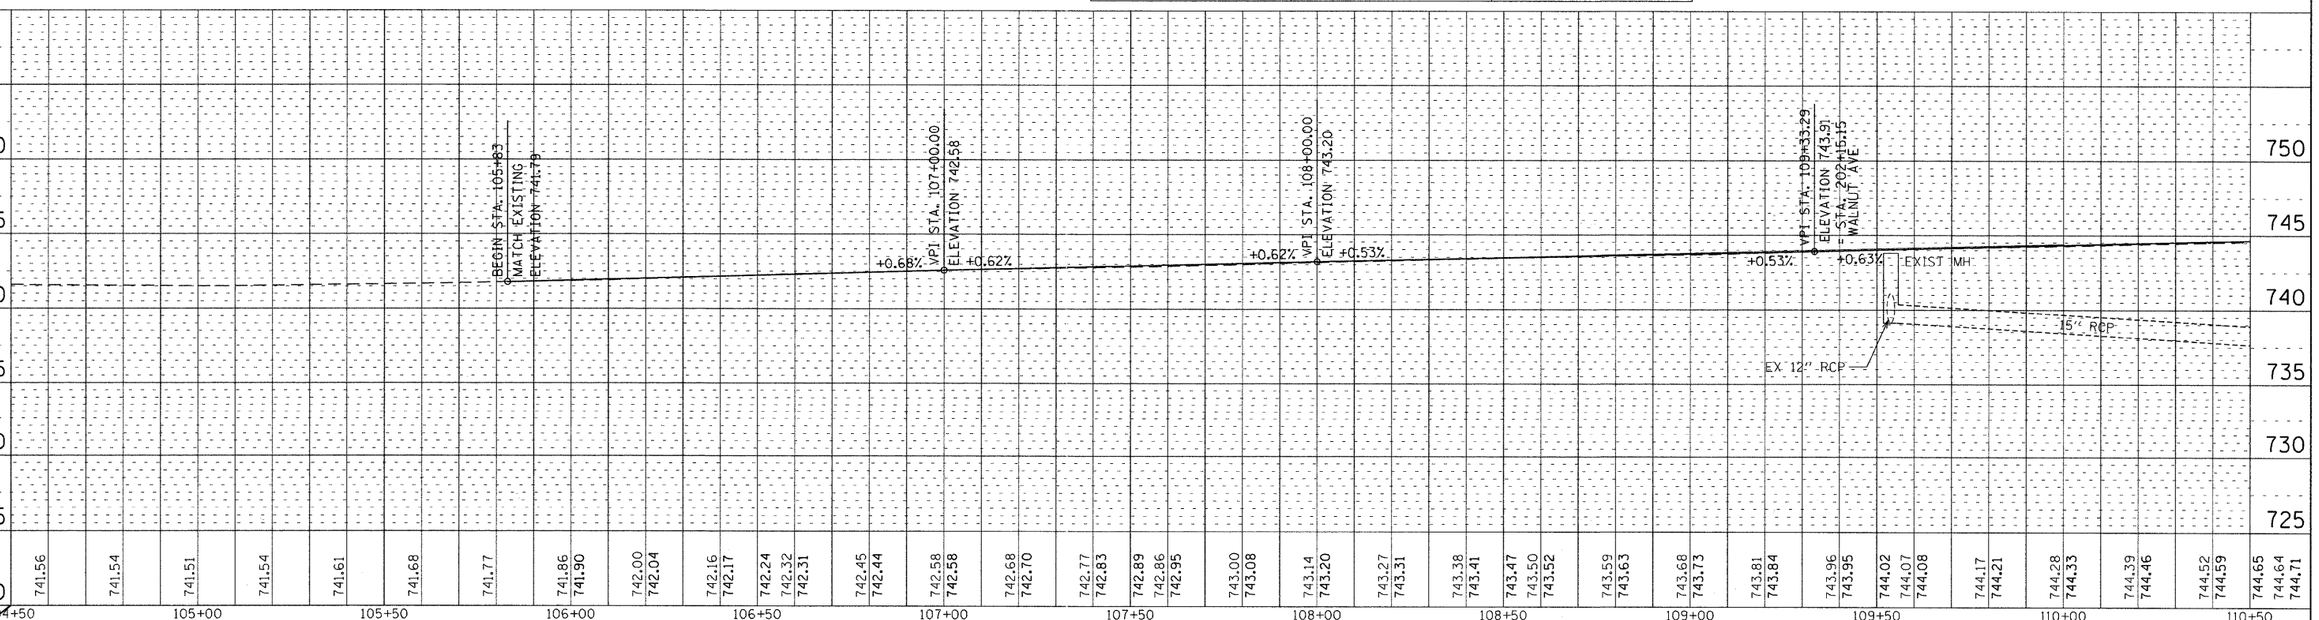

PLAN		BY	DATE
SURVEYED			
PLOTTED			
ALIGNMENT CHECKED			
R/ OF WAY CHECKED			
CADD FILE NAME			
NOTE BOOK			
NO.			

PROFILE		BY	DATE
SURVEYED			
PLOTTED			
GRADES CHECKED			
B.M. NOTED			
STRUCTURE NOTATNS CHKD			
NOTE BOOK			
NO.			

FILE NAME = P:\2010\ME10015_Roselle_DPCDOT\CADD\Shts\Roselle-sht-DU01.dgn
PLOT SCALE = 20.0000 ' / IN.
USER NAME = Millennia Professional Services

200 22ND Street, Suite 216, Lombard, IL 60148
630.705.0110 voice, 630.839.2566 fax
WWW.MPS-IL.COM
MILLENNIA PROFESSIONAL SERVICES

DESIGNED	TVN	REVISED	-
DRAWN	TVN	REVISED	-
CHECKED	RPD	REVISED	-
DATE	8/15/2011	REVISED	-

DUPAGE COUNTY
DEPARTMENT OF TRANSPORTATION

ROSELLE RD. & WALNUT ST.
INTERSECTION IMPROVEMENTS

DRAINAGE AND UTILITIES PLAN

SCALE: 1"=20' | SHEET NO. 1 OF 3 SHEETS | STA. 105+83 TO STA. 110+50

F.A.P. RTE.	SECTION	COUNTY	TOTAL SHEETS	SHEET NO.
364	07-00184-12-CH	DUPAGE	49	20

CONTRACT NO. 63611

FED. ROAD DIST. NO. 1 | ILLINOIS | FED. AID PROJECT

P:\2010\ME10015_Roselle_DPCDOT\CADD\Shts\Roselle-sht-DU01.dgn