NOTES:
CONTRACTOR SHALL COORDINATE WITH OWNERS
AND MAINTAIN ACCESS TO THE BUSINESSES AT ALL TIMES

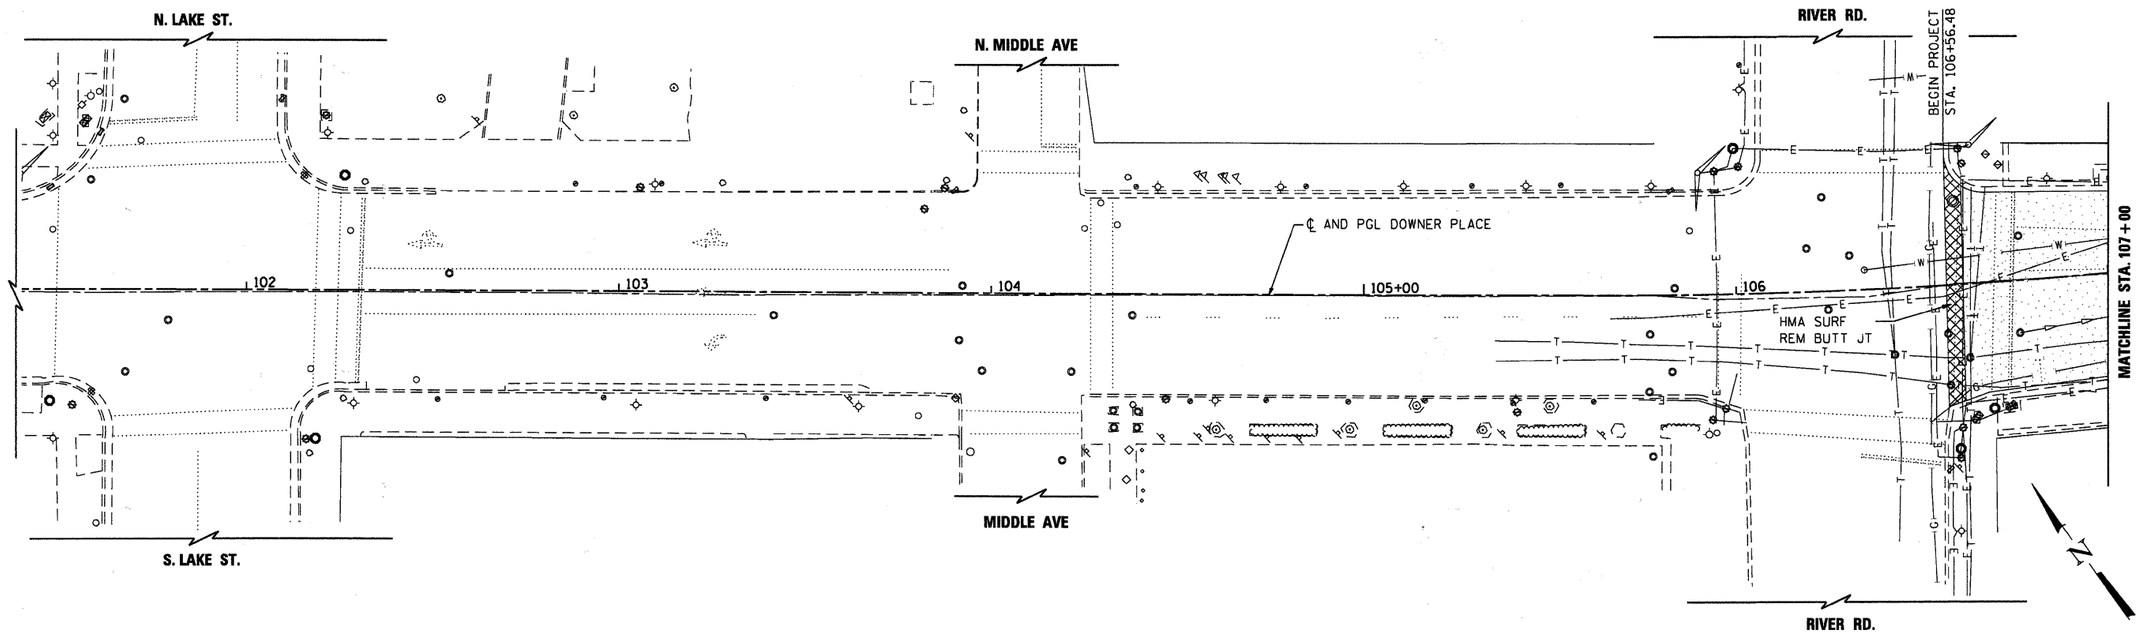

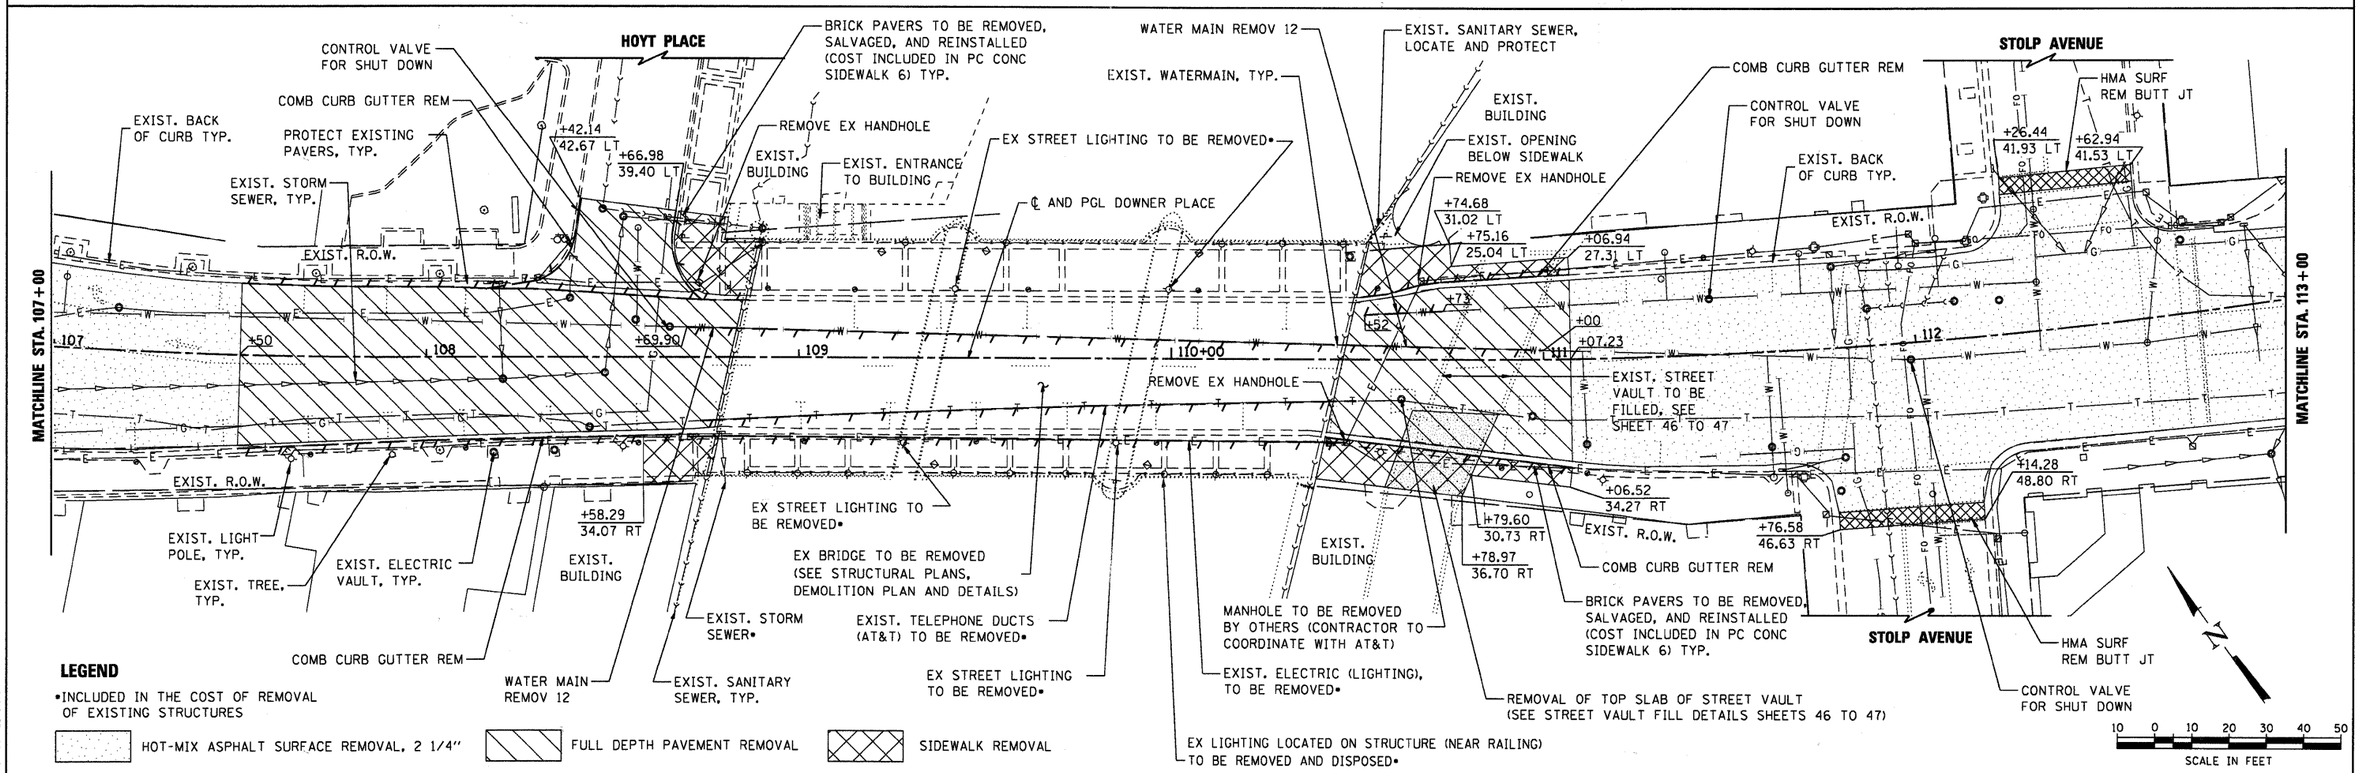

LEGEND

•INCLUDED IN THE COST OF REMOVAL OF EXISTING STRUCTURES

HOT-MIX ASPHALT SURFACE REMOVAL, 2 1/4"

FULL DEPTH PAVEMENT REMOVAL

SIDEWALK REMOVAL

COMPANY NAME: HRGREEN
PROJECT CONTACT: Michael G. Harding
CLIENT: City of Aurora
DATE PLOTTED: 7/26/2011 10:54:02 AM
FILE NAME: 86090472-Rem01.dgn
PLOT DRIVER: pdf.pltr
PEN TABLE: Struct 22x34.tbl

HRGreen
HRGreen.com
Illinois Professional Design Firm # 184-001322

USER NAME = whood	DESIGNED - JPG	REVISED -	
FILE NAME = 86090472-Rem01.dgn	DRAWN - WJH	REVISED -	
PLOT SCALE =	CHECKED - MGH	REVISED -	
PLOT DATE = 7/26/2011	DATE - 7/26/11	REVISED -	

CITY OF AURORA

REMOVAL PLAN
DOWNER PLACE

SCALE: | SHEET NO. 1 OF 2 SHEETS | STA. | TO STA.

F.A.U. RTE.	SECTION	COUNTY	TOTAL SHEETS	SHEET NO.
	07-00264-00-BR	KANE	164	17
		CONTRACT NO. 63620		
FED. ROAD DIST. NO.	ILLINOIS	FED. AID PROJECT		