FINAL SURVEY	SURVEYED	BY	DATE
NOTE BOOK	PLOTTED		
NO.	TEMPLATE		
	AREAS		
	AREAS CHECKED		

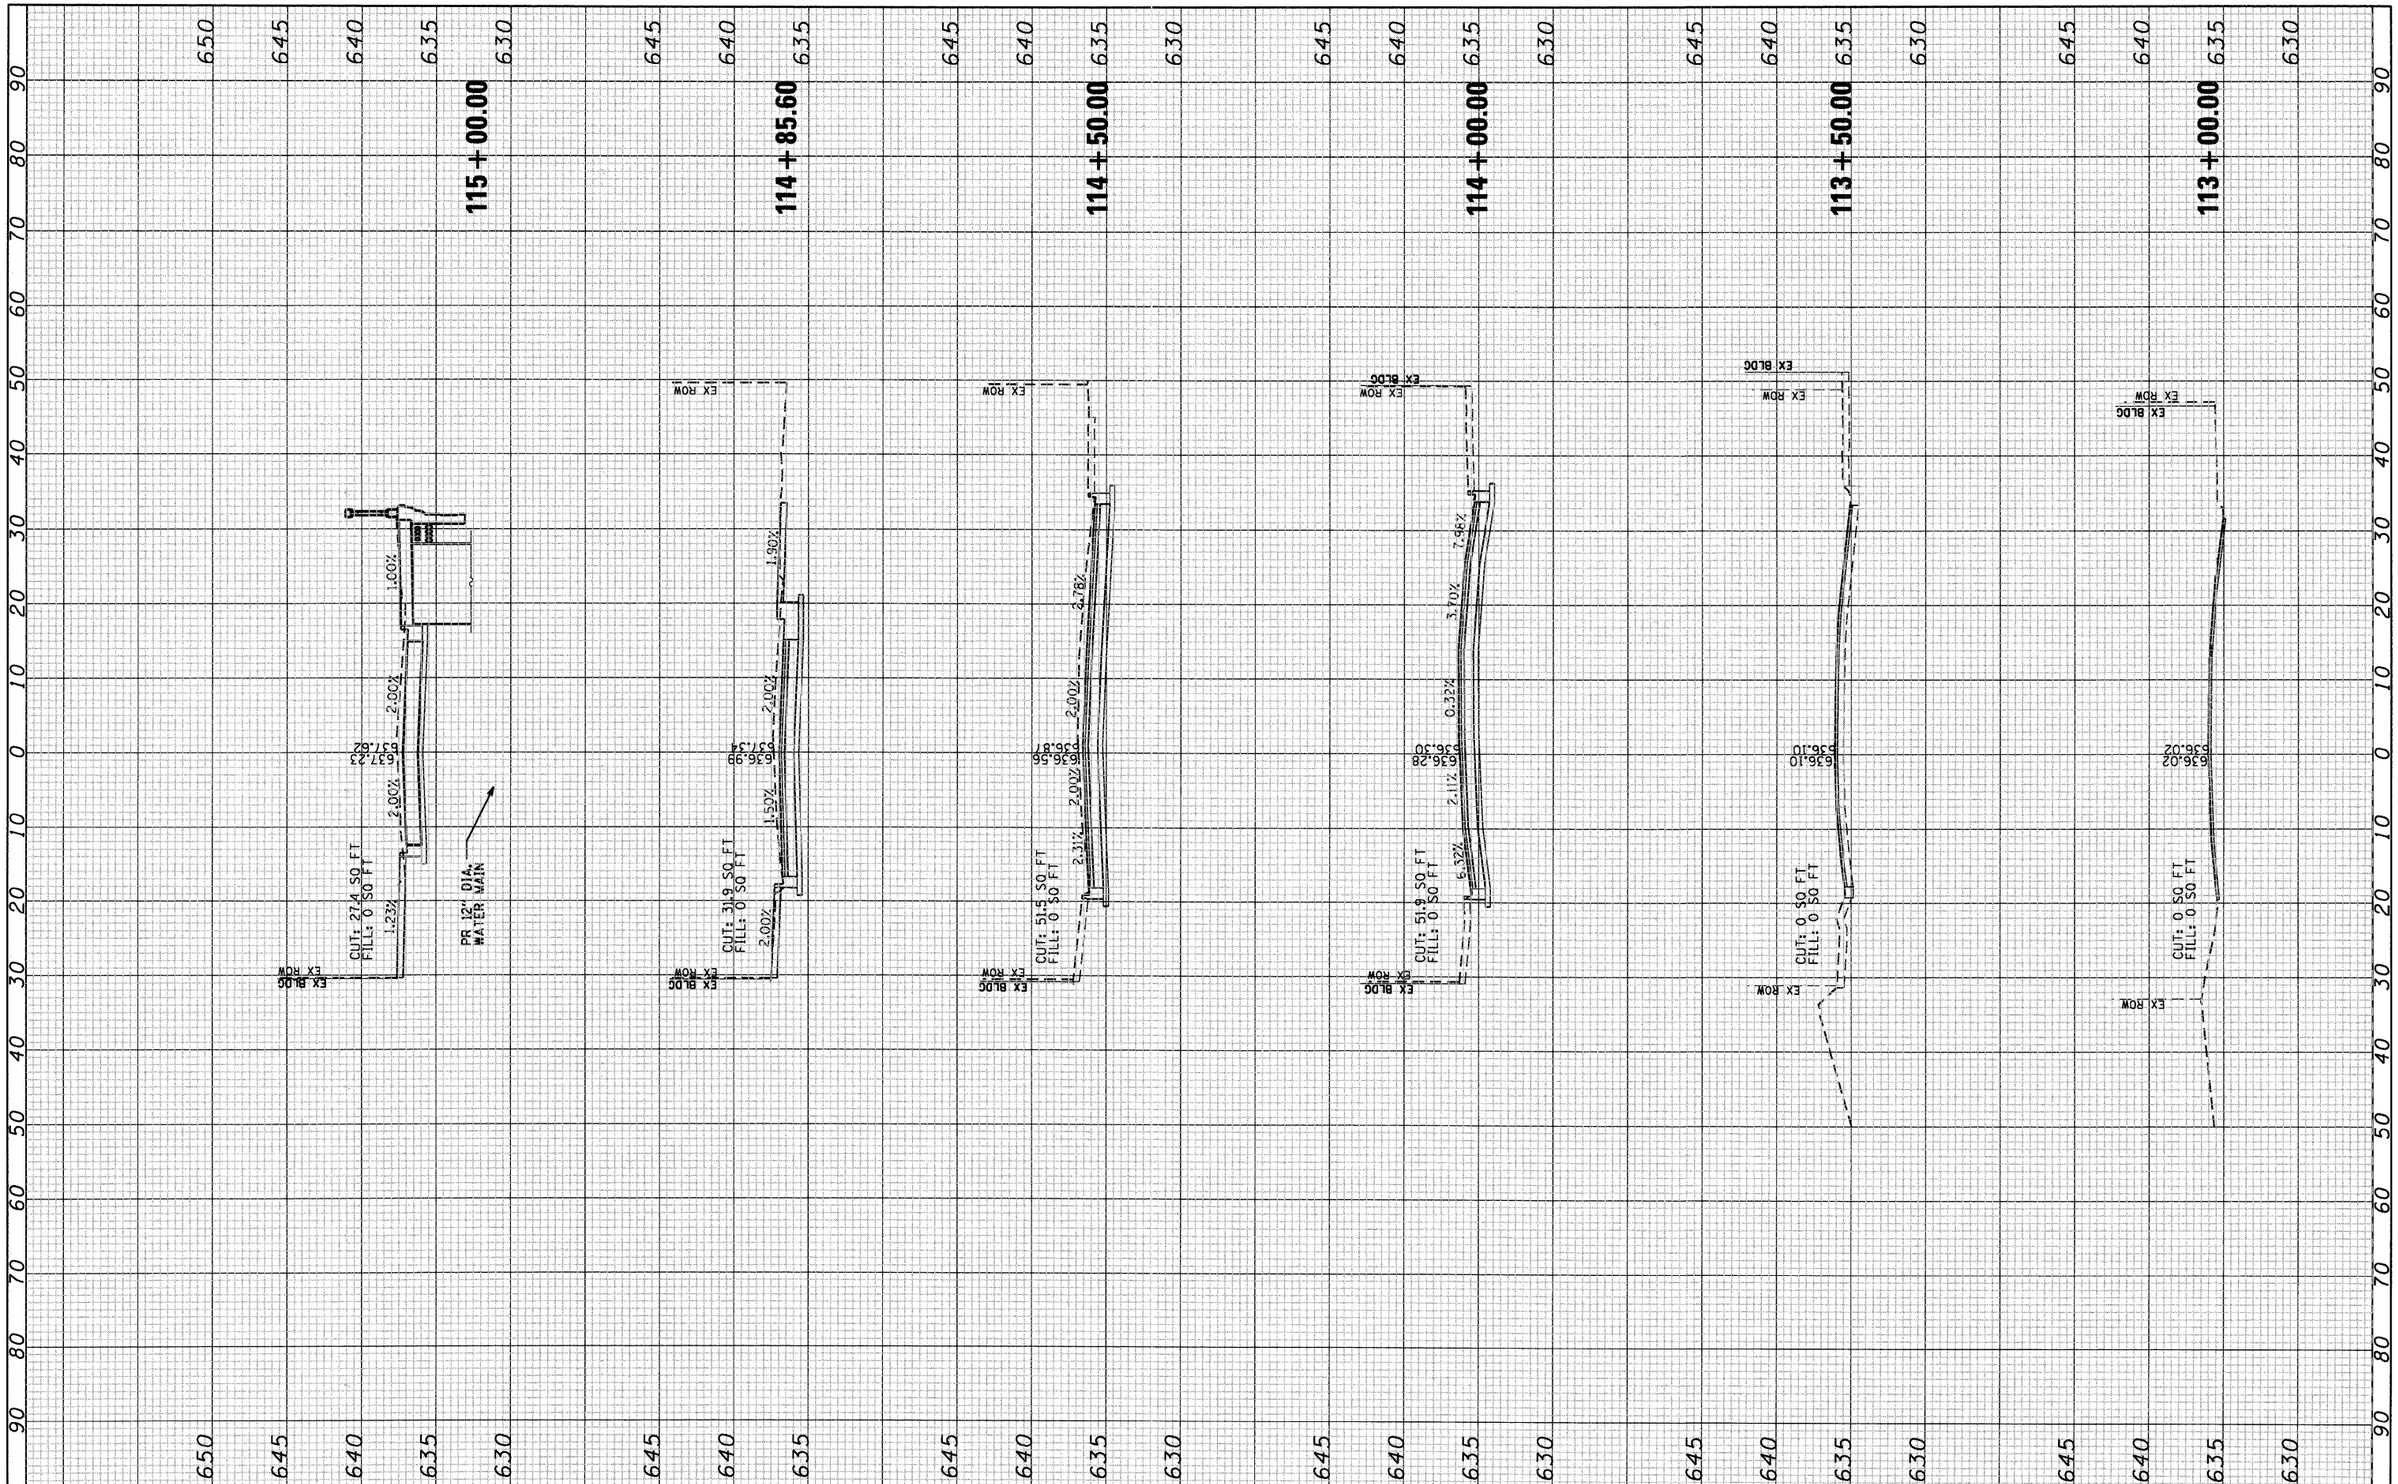

ORIGINAL SURVEY	SURVEYED	BY	DATE
NOTE BOOK	PLOTTED		
NO.	TEMPLATE		
	AREAS		
	AREAS CHECKED		

COMPANY NAME: HRGREEN
PROJECT CONTACT: Michael G. Harding
CLIENT: City of Aurora
DATE PLOTTED: 1/26/2011 11:11:41 AM
FILE NAME: 86090412-xs sheet.dgn
PLOT DRIVER: pdf.plt
PEN TABLE: Struct 22x34.tbl

HRGreen
HRGreen.com
Illinois Professional Design Firm
184-001322

USER NAME = whood	DESIGNED - JPG	REVISED -	
	DRAWN - WJH	REVISED -	
PLOT SCALE = 10H:5V	CHECKED - RGD	REVISED -	
PLOT DATE = 7/26/2011	DATE - 7/26/11	REVISED -	

CITY OF AURORA

CROSS SECTIONS
DOWNER PLACE

SCALE: 10H:5V | SHEET NO. 4 OF 6 SHEETS | STA. 113+00.00 TO STA. 115+00.00

F.A. RTE.	SECTION	COUNTY	TOTAL SHEETS	SHEET NO.
	07-00264-00-BR	KANE	164	162
		CONTRACT NO. 63544		
	ILLINOIS FED. AID PROJECT			