SEC. 24 - T 20 N - R 8 E - 3RD PM

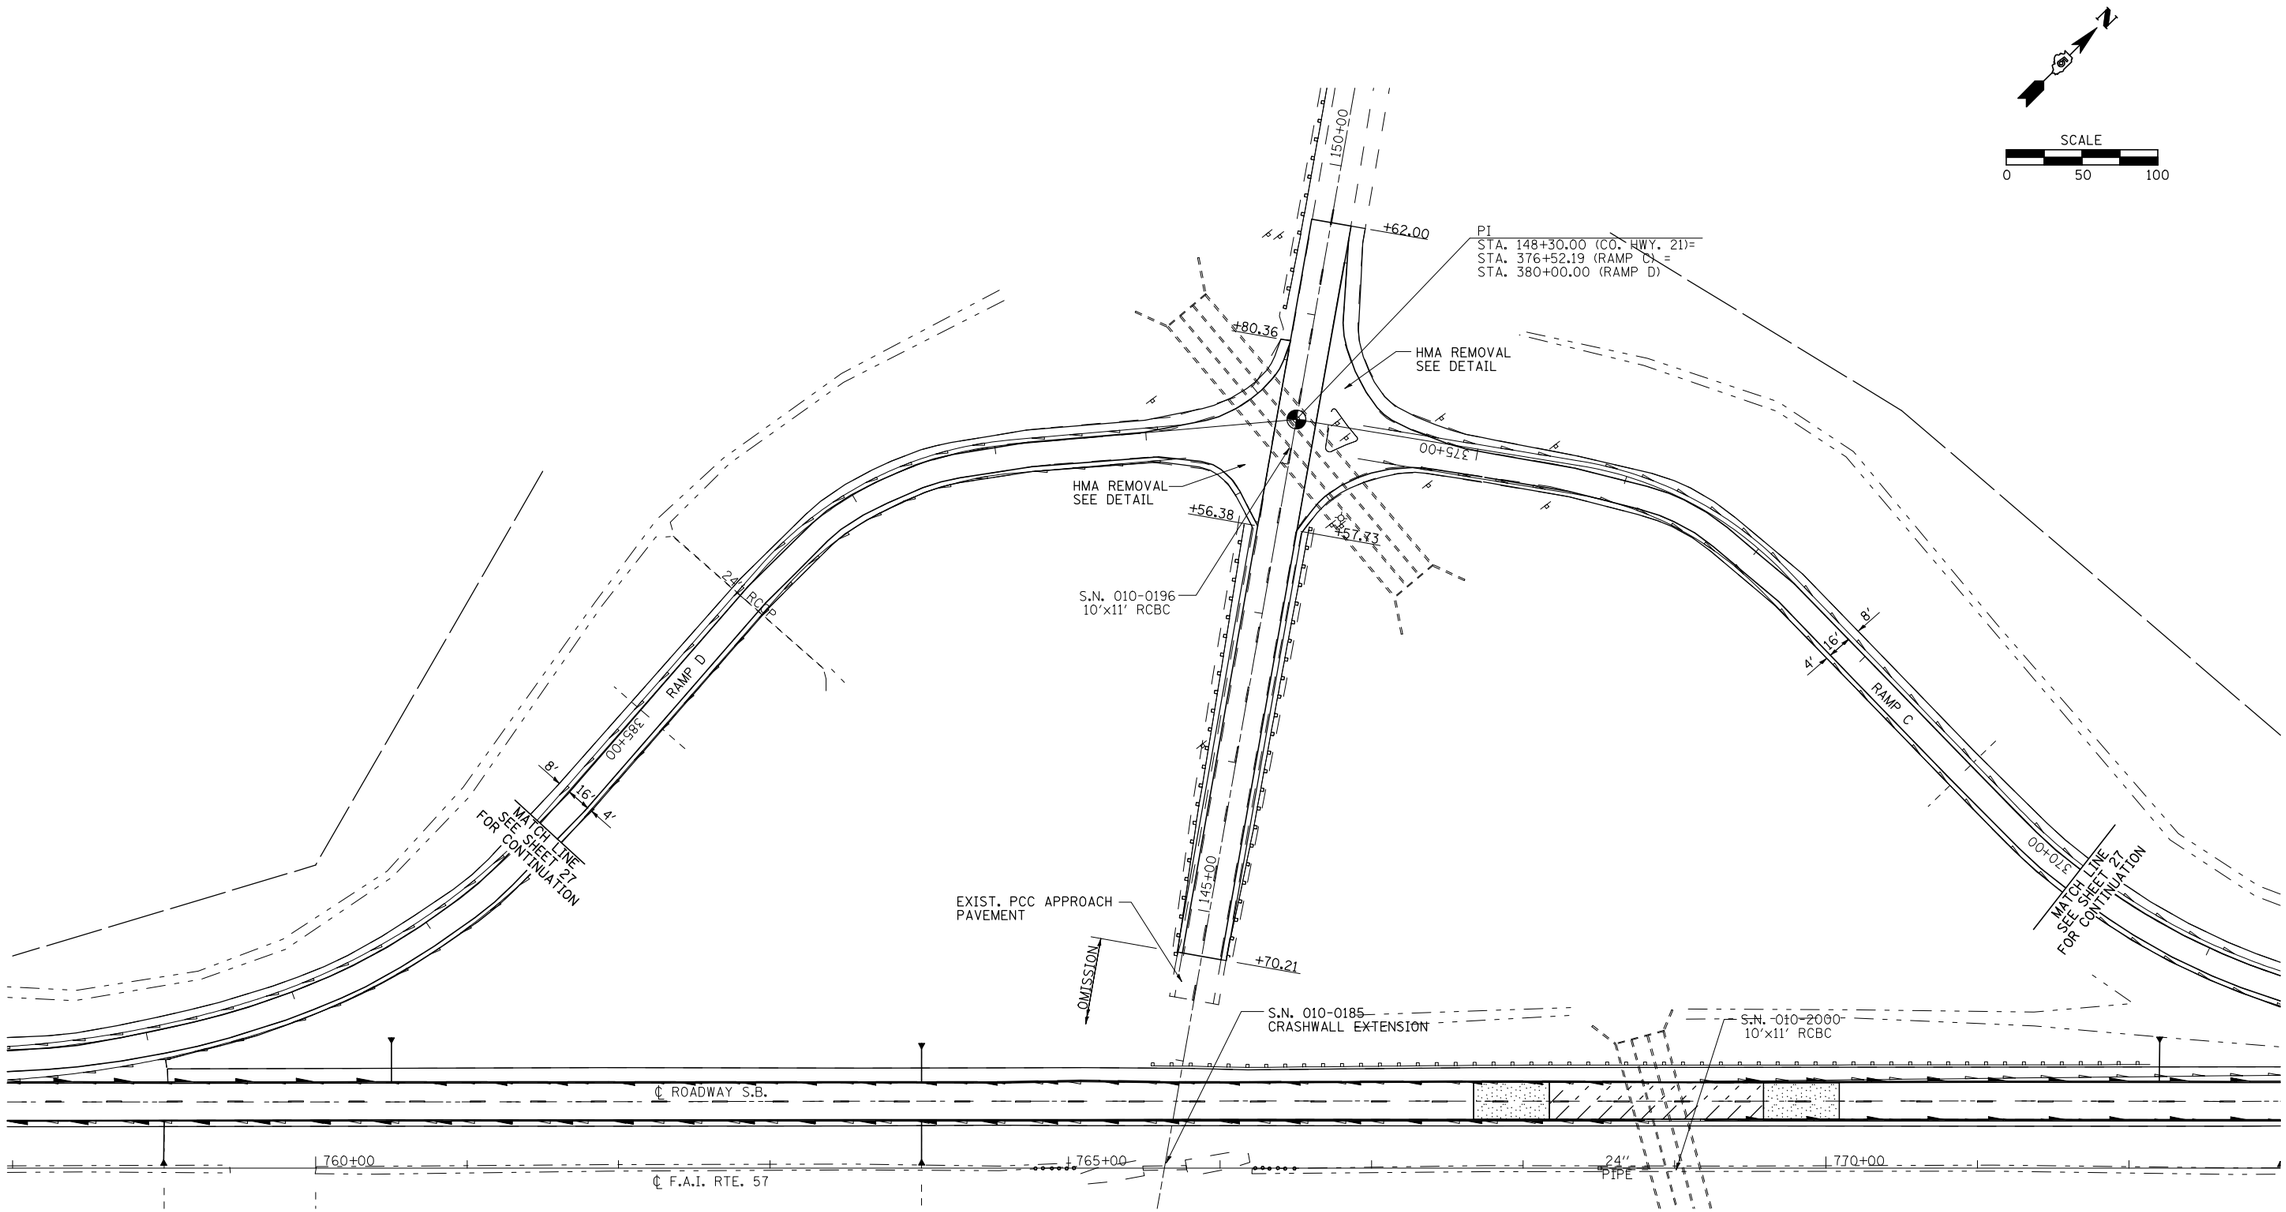

FILE NAME = $FILEL$	USER NAME = $USER$	DESIGNED -	REVISED -	STATE OF ILLINOIS DEPARTMENT OF TRANSPORTATION	PLAN SHEET – MARKET ST INTERCHANGE	F.A.I RTE.	SECTION	COUNTY	TOTAL SHEETS / SHEET NO.
		DRAWN -	REVISED -			57	(10-34, 10-35)RS-2(SB)	CHAMPAIGN	66 / 34
	PLOT SCALE = $SCALE$	CHECKED -	REVISED -					CONTRACT NO. 70923	
	PLOT DATE = $DATE$	DATE -	REVISED -		SCALE: / SHEET NO. 1 OF 2 SHEETS / STA. / TO STA.		ILLINOIS FED. AID PROJECT		