LAYOUT FOR ATR 5290
I–57 N OF MARKET STREET INTERCHANGE

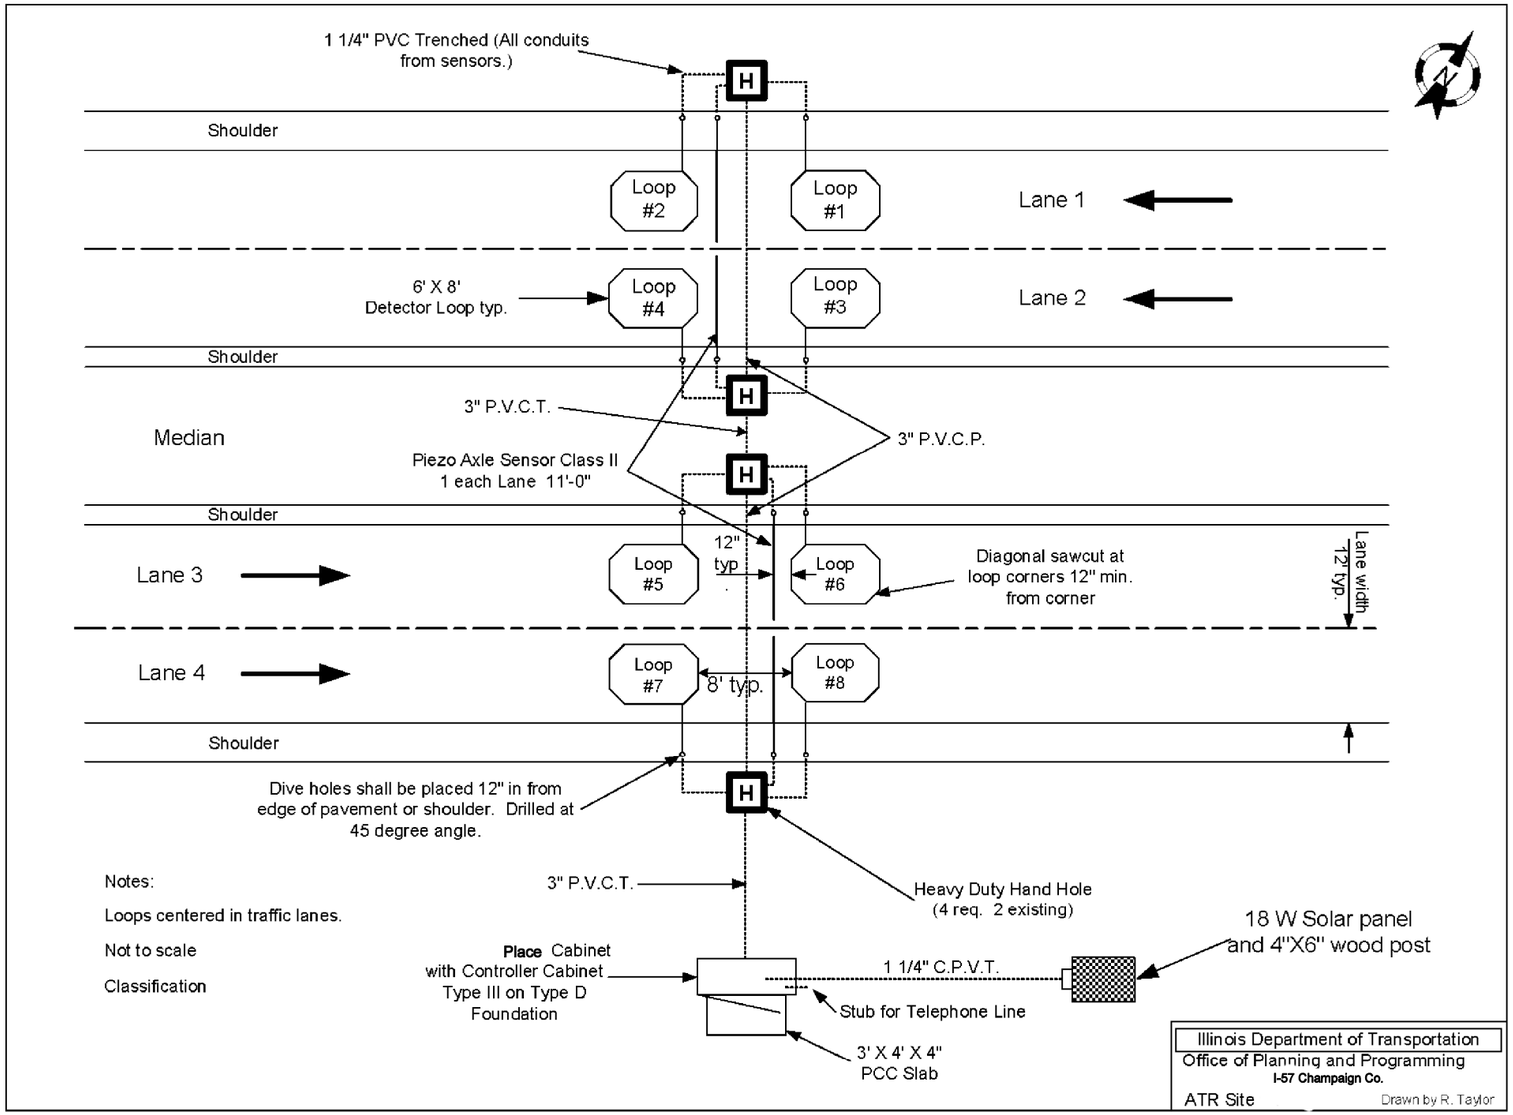

NOTE:
DETECTOR LOOPS AND AXLE SENSORS LOCATED IN THE NORTHBOUND LANES WILL BE INSTALLED BY OTHERS AT A LATER DATE.

NOT TO SCALE

FILE NAME = $FILEL$	USER NAME = $USER$	DESIGNED -	REVISED -	STATE OF ILLINOIS DEPARTMENT OF TRANSPORTATION	DETAIL FOR ATR SITE NO. 5290	F.A.I RTE.	SECTION	COUNTY	TOTAL SHEETS	SHEET NO.
		DRAWN -	REVISED -			57	(10-34, 10-35)RS-2(SB)	CHAMPAIGN	66	56
	PLOT SCALE = $SCALE$	CHECKED -	REVISED -					CONTRACT NO. 70923		
	PLOT DATE = $DATE$	DATE -	REVISED -		SCALE: SHEET NO. 1 OF 2 SHEETS STA. TO STA.		ILLINOIS FED. AID PROJECT			