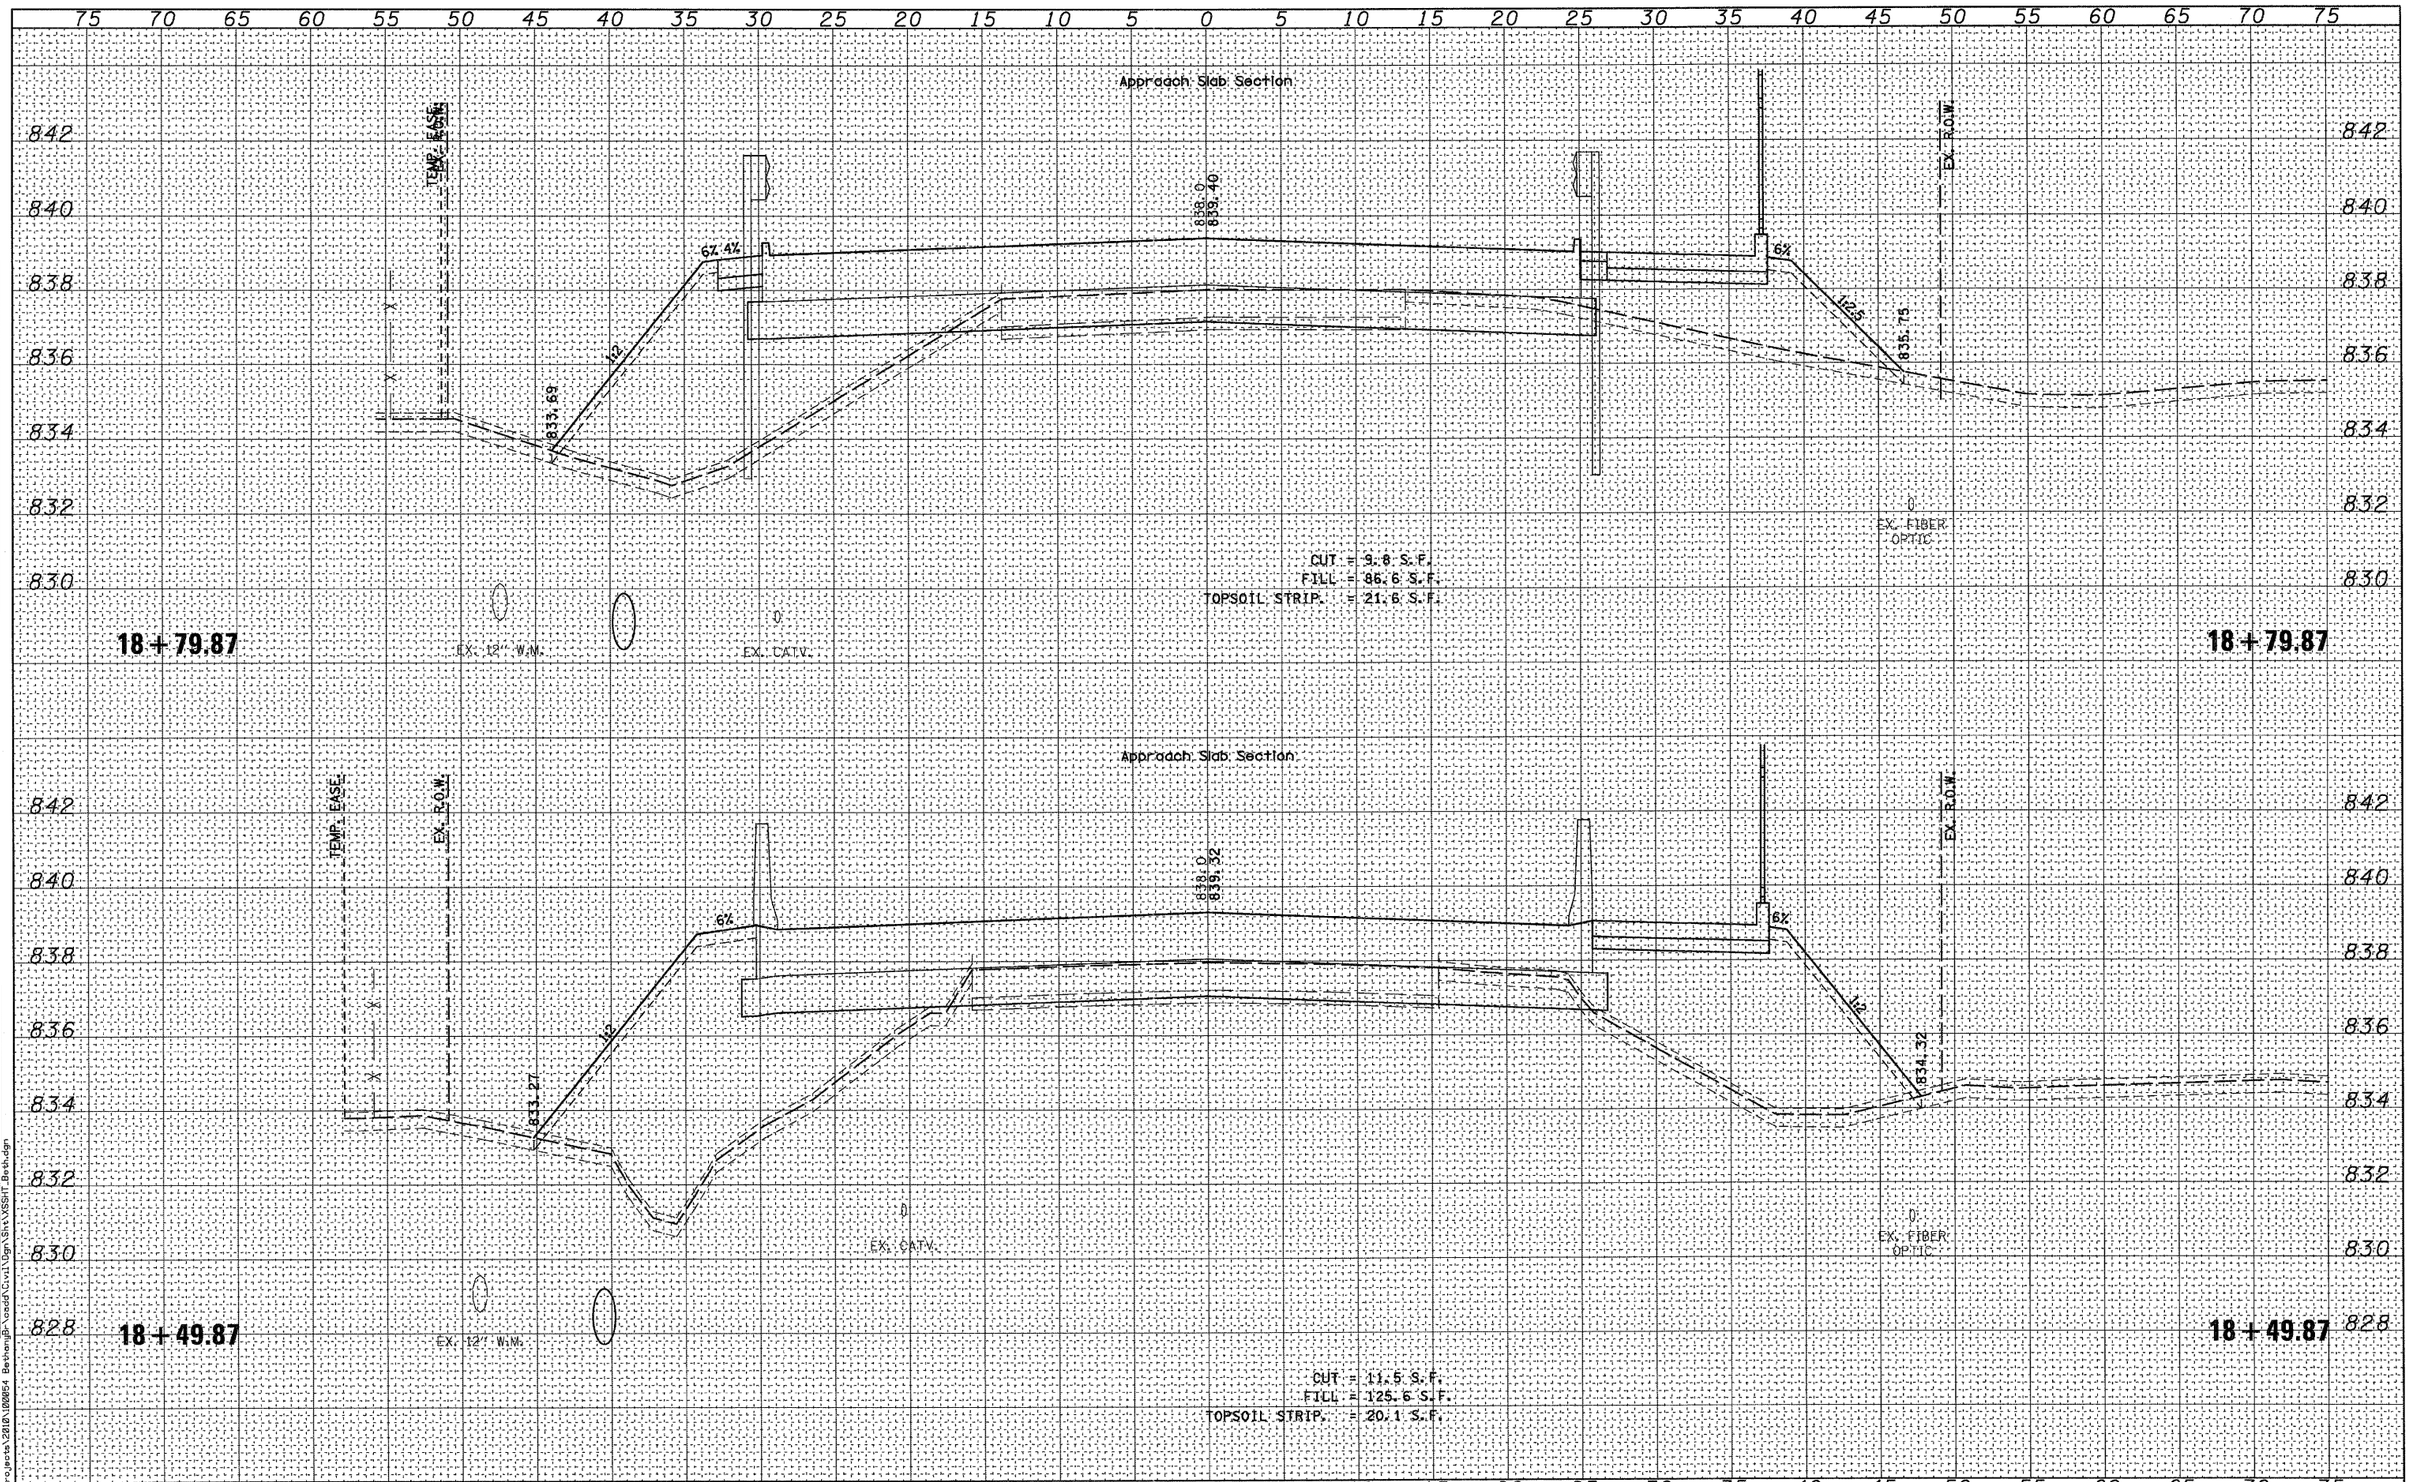

FINAL SURVEY — NOTE BOOK — NO.
SURVEYED — PLOTTED — TEMPLATE — AREAS — AREAS CHECKED — BY — DATE

ORIGINAL SURVEY — NOTE BOOK — NO.
SURVEYED — PLOTTED — TEMPLATE — AREAS — AREAS CHECKED — BY — DATE

FILE NAME = W:\Projects\2010\102054 Bethany\Civil\Dgn\Sht\XSSHT Beth.dgn

WILLS BURKE KELSEY ASSOCIATES LTD. 116 West Main Street, Suite 201 St. Charles, Illinois 60174 (630) 443-7755	USER NAME = $USER@	DESIGNED - DPB	REVISED -
		DRAWN - KMA/NDP	REVISED -
	PLOT SCALE =	CHECKED - SBP	REVISED -
	PLOT DATE = 7/6/2011	DATE - 7/8/11	REVISED -

STATE OF ILLINOIS
DEPARTMENT OF TRANSPORTATION

CROSS SECTIONS
BETHANY ROAD

SCALE: | SHEET NO. 6 OF 10 SHEETS | STA. 18+49.87 TO STA. 18+79.87

F.A.U. RTE.	SECTION	COUNTY	TOTAL SHEETS	SHEET NO.
5355	04-00167-00-BR	DEKALB	88	84
		CONTRACT NO.87491		
FED. ROAD DIST. NO. 3	ILLINOIS	FED. AID PROJECT		