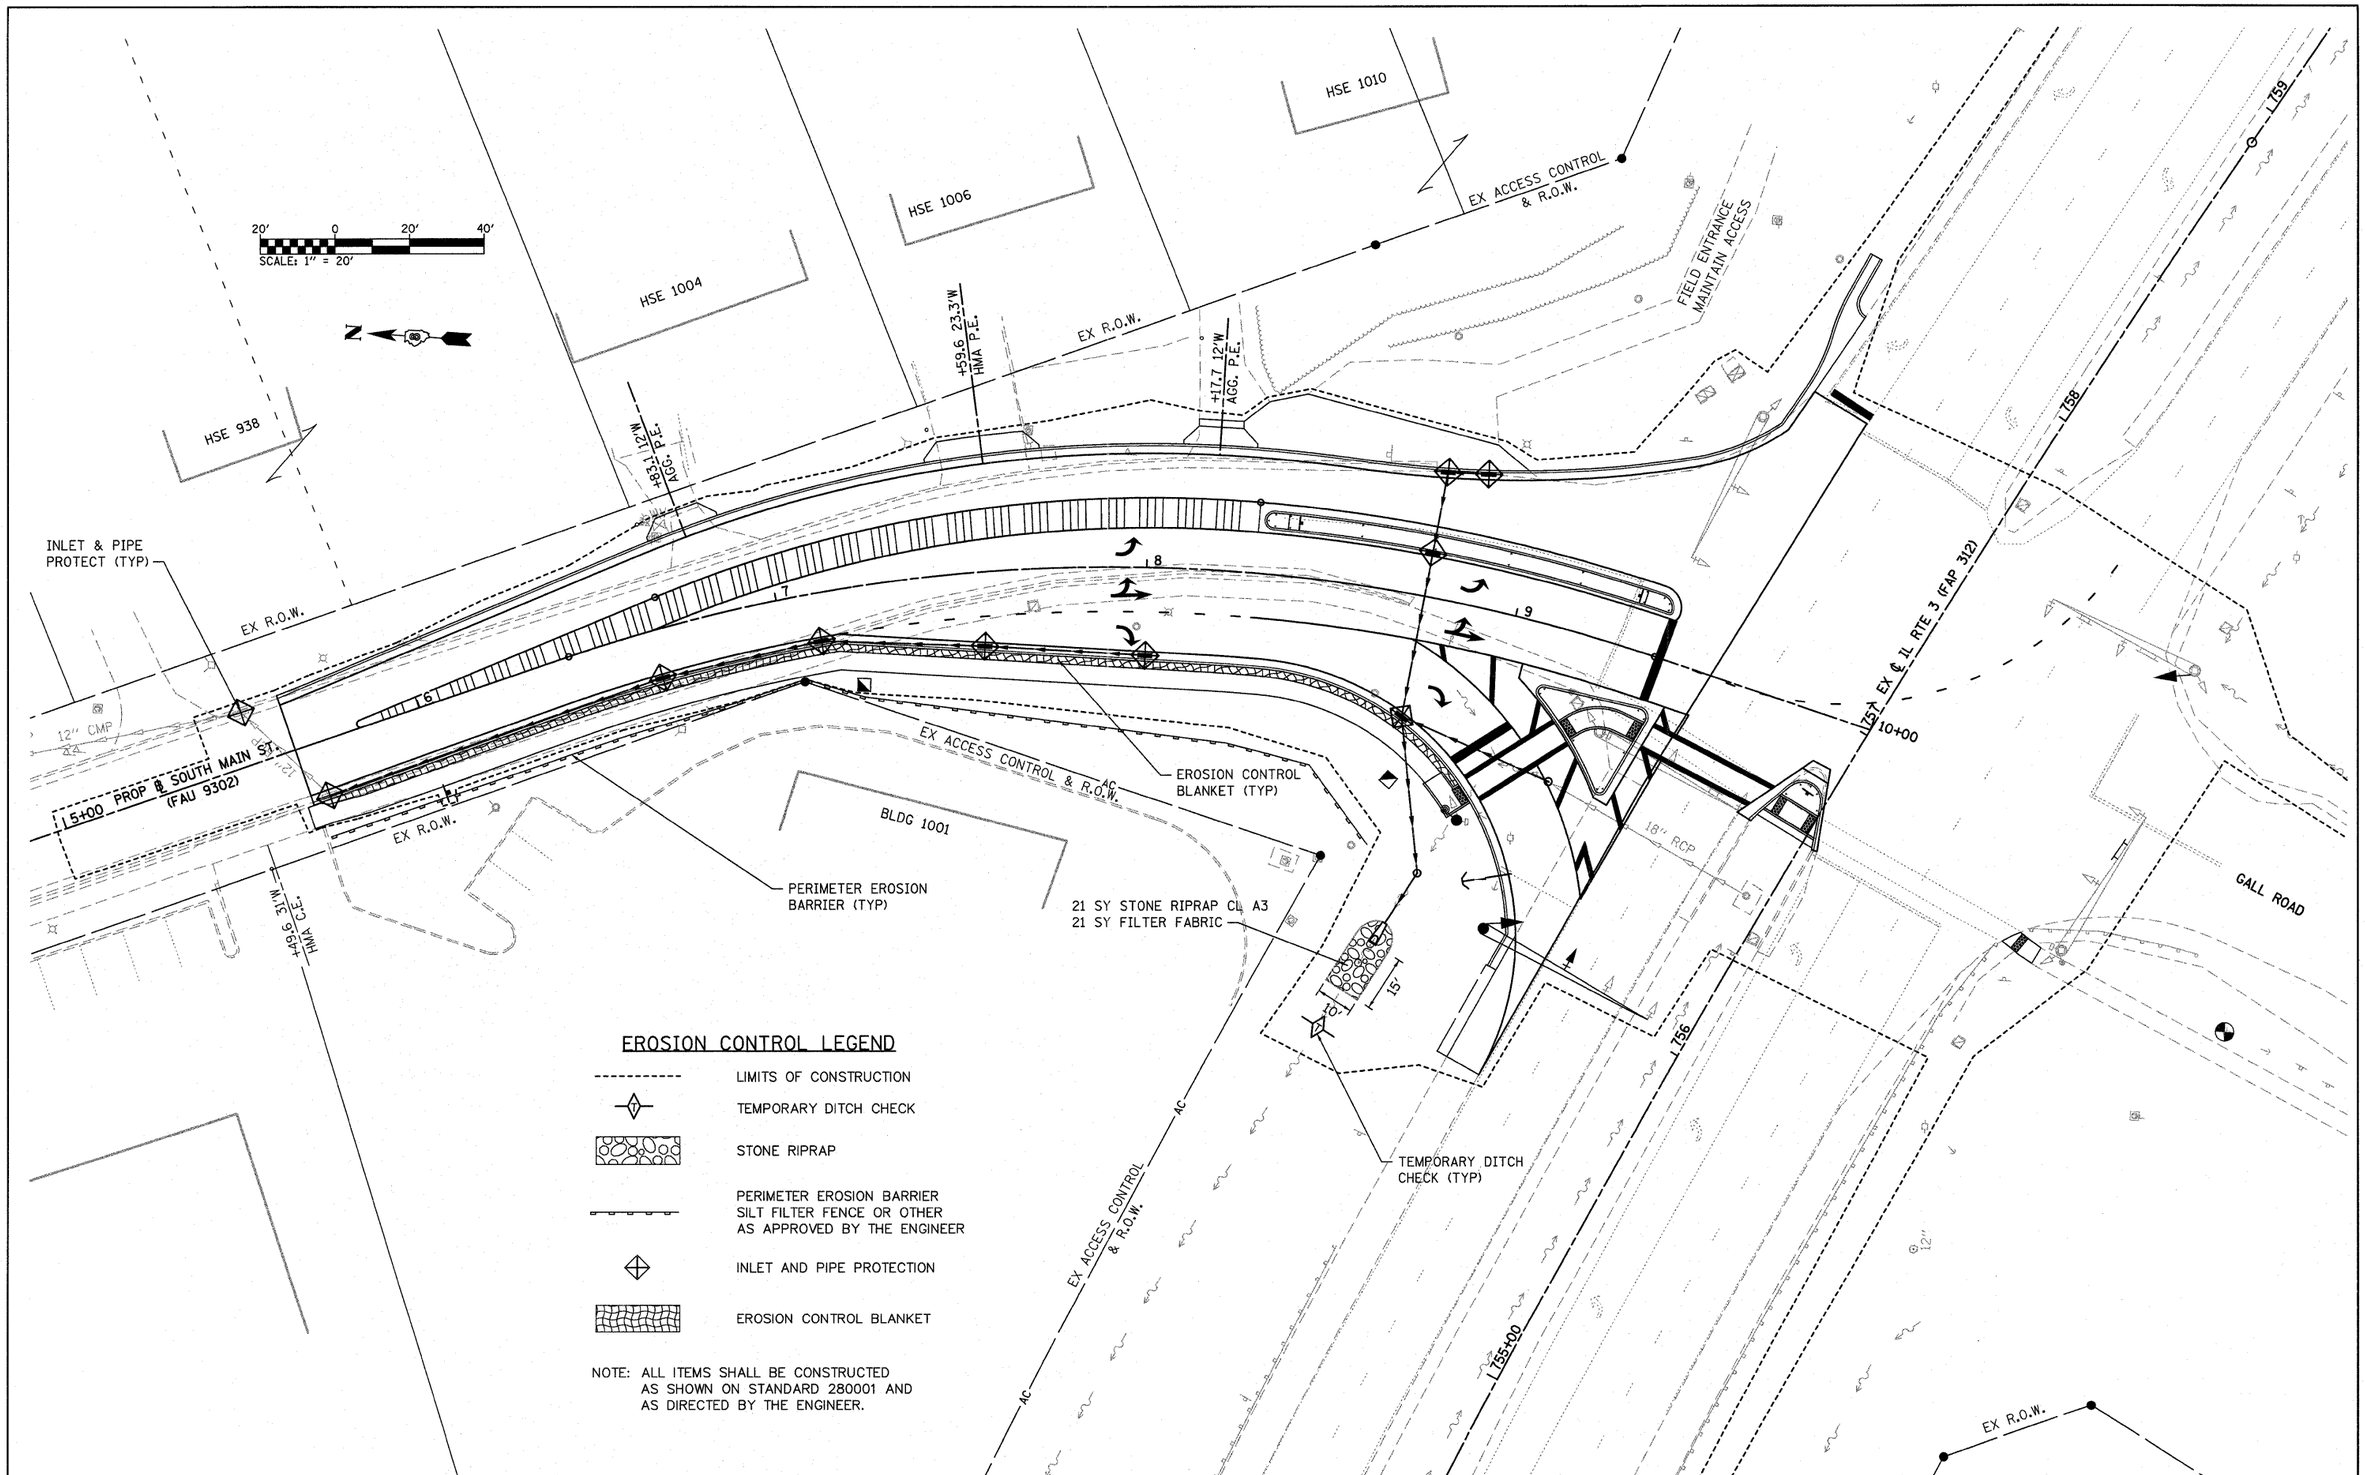

EROSION CONTROL LEGEND

- LIMITS OF CONSTRUCTION
- TEMPORARY DITCH CHECK
- STONE RIPRAP
- PERIMETER EROSION BARRIER SILT FILTER FENCE OR OTHER AS APPROVED BY THE ENGINEER
- INLET AND PIPE PROTECTION
- EROSION CONTROL BLANKET

NOTE: ALL ITEMS SHALL BE CONSTRUCTED AS SHOWN ON STANDARD 280001 AND AS DIRECTED BY THE ENGINEER.

FILE NAME = h:\p\28013\microstation\cadd sheets\D828013-sht-eros.dgn	USER NAME = randy	DESIGNED -	REVISED -
	PLOT SCALE = 20.0000 ' / IN.	DRAWN -	REVISED -
	PLOT DATE = 7/28/2011	CHECKED -	REVISED -
		DATE -	REVISED -

STATE OF ILLINOIS
DEPARTMENT OF TRANSPORTATION

EROSION AND SEDIMENT CONTROL SHEET

SCALE: 1" = 20' | SHEET NO. 1 OF 1 SHEETS | STA. 5+00 TO STA. 10+00

F.A.U RTE.	SECTION	COUNTY	TOTAL SHEETS	SHEET NO.
9302	08-00047-00-PV	MONROE	25	9
	S MAIN ST RECONSTRUTION	CONTRACT NO. 97467		
		ILLINOIS FED. AID PROJECT		